| PROJECT NO. | YEAR | SHEET NO. | TOTAL SHEETS |
|---|---|---|---|
| 472-84817 PHASE I | 2011 | 6 | 113 |

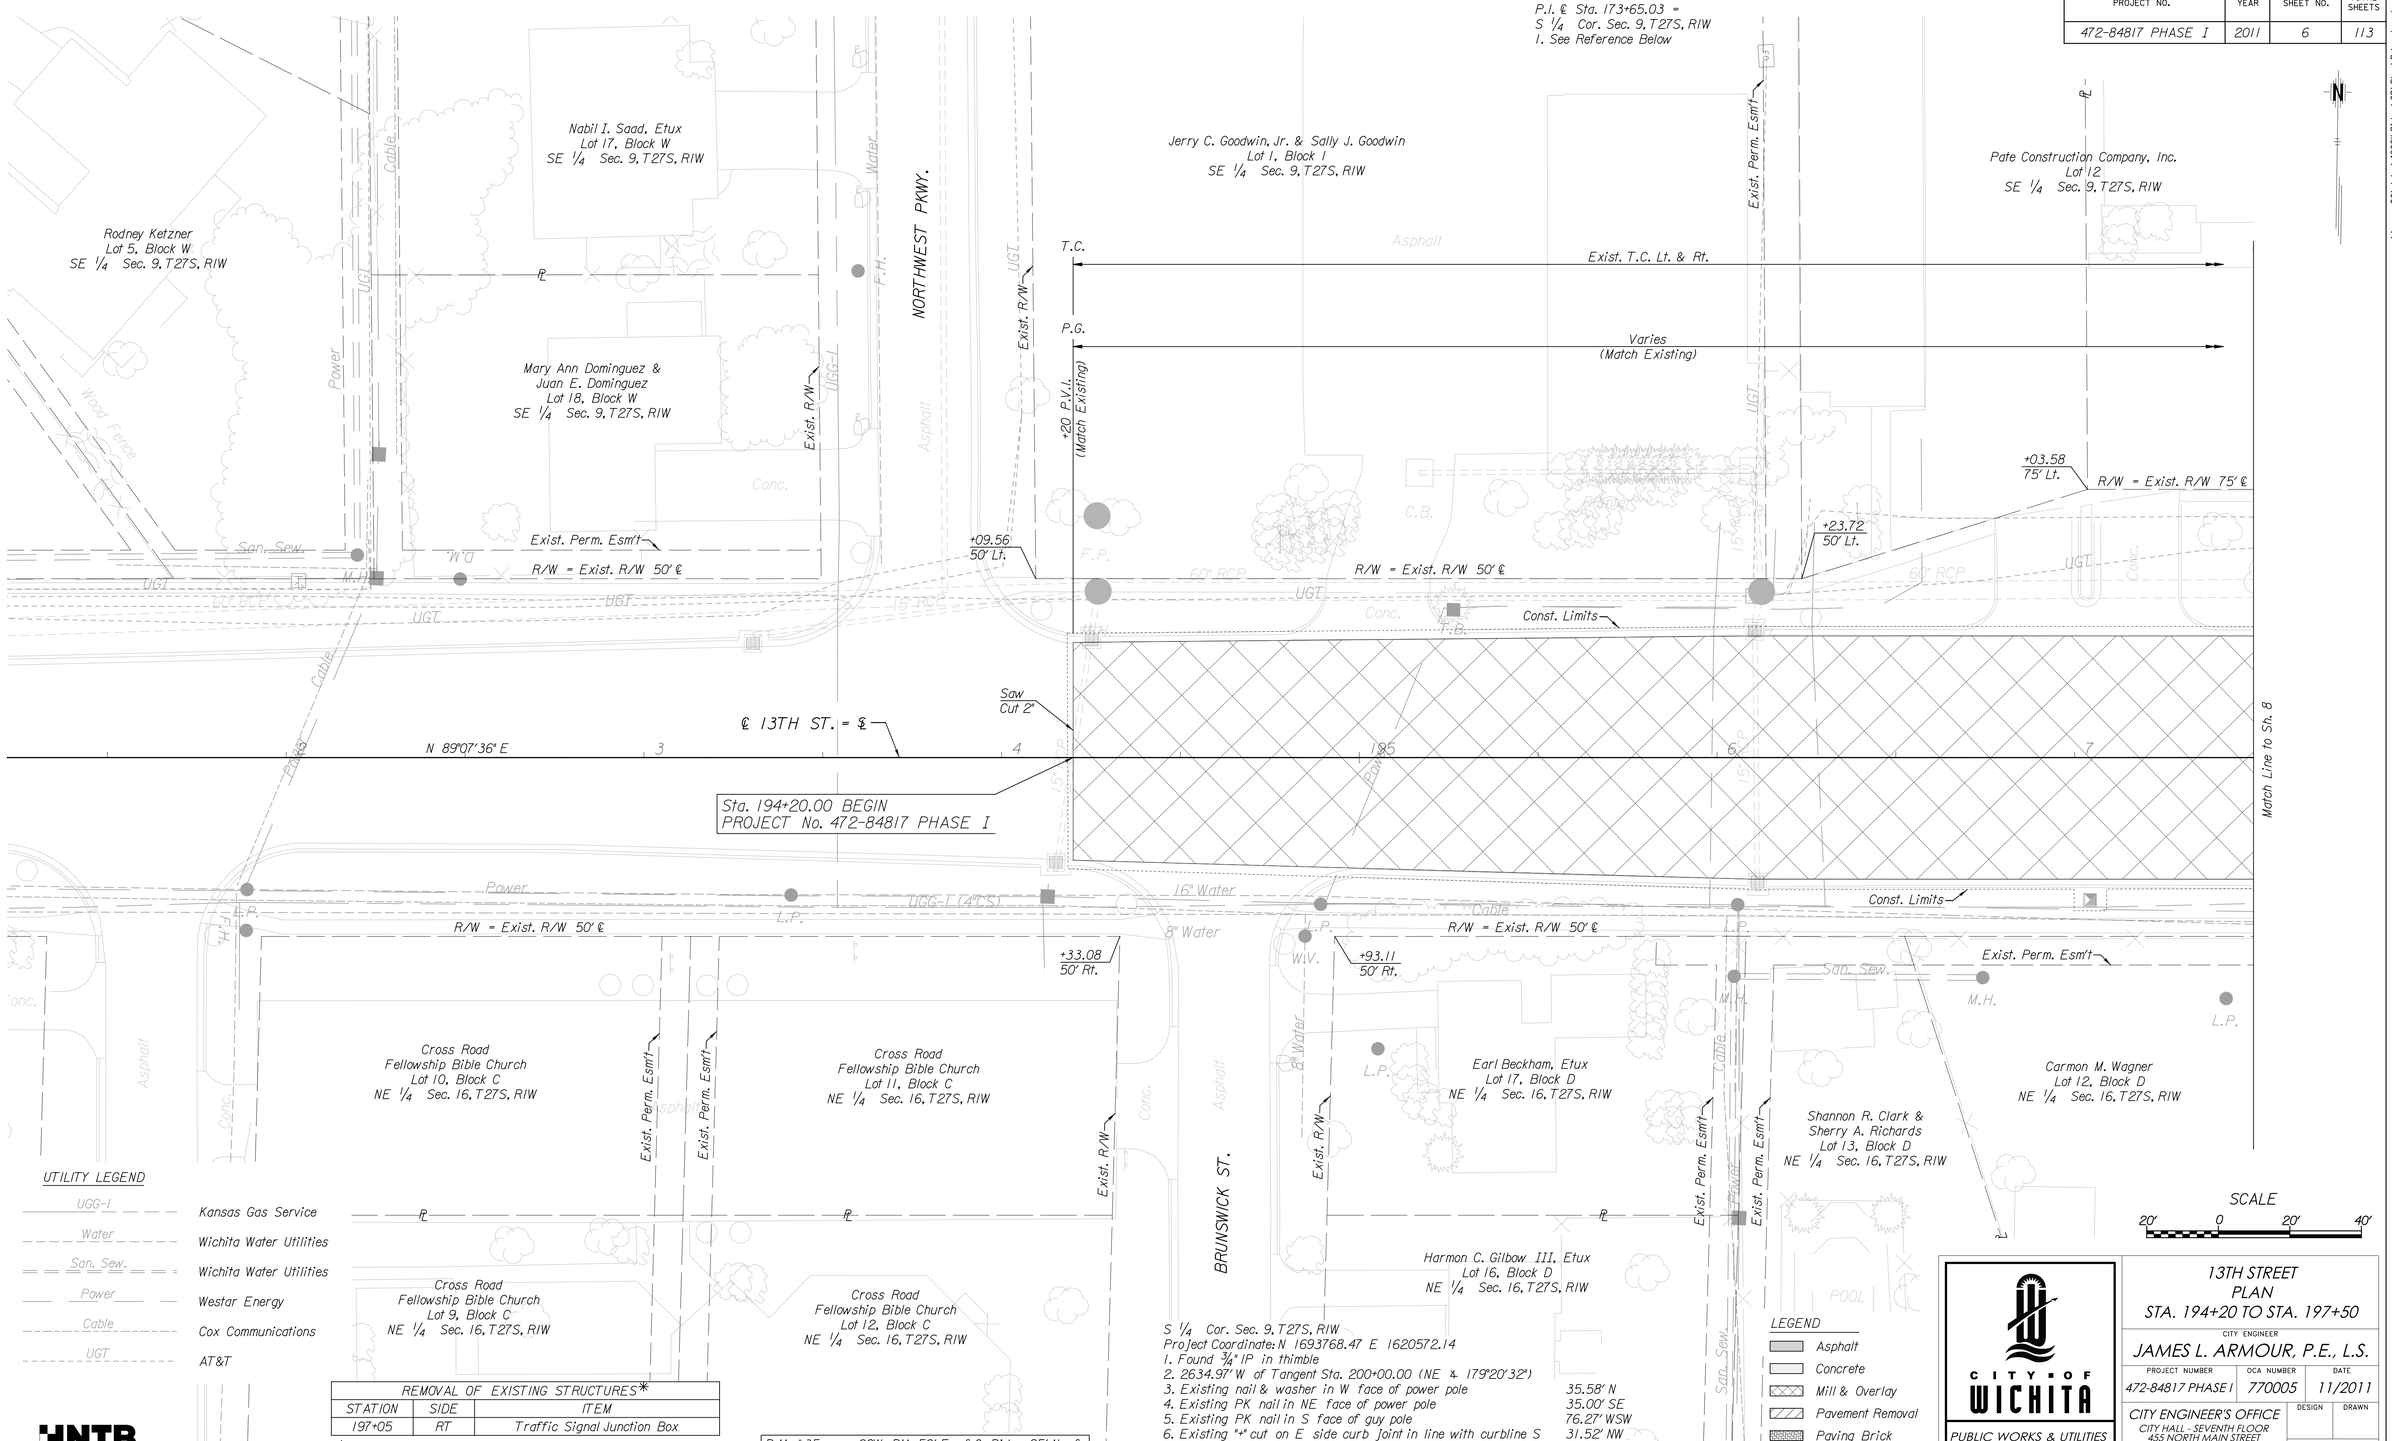


UTILITY LEGEND

| | |
|---|---|
| UGG-I | Kansas Gas Service |
| Water | Wichita Water Utilities |
| San. Sew. | Wichita Water Utilities |
| Power | Westar Energy |
| Cable | Cox Communications |
| UGT | AT&T |

| REMOVAL OF EXISTING STRUCTURES* | | |
|---|---|---|
| STATION | SIDE | ITEM |
| 197+05 | RT | Traffic Signal Junction Box |

*For Information Only
Traffic Signal Equipment to be Salvaged

B.M. #35 COW BM 50' E of ℄ Ridge, 95' N of ℄ 13th St., 14' E of back of curb
94.63' Lt., Sta. 200+50.81 ℄ 13th St. Elev. 1335.51

S 1/4 Cor. Sec. 9, T27S, R1W
Project Coordinate: N 1693768.47 E 1620572.14
1. Found 3/4" IP in thimble
2. 2634.97' W of Tangent Sta. 200+00.00 (NE ∡ 179°20'32")
3. Existing nail & washer in W face of power pole 35.58' N
4. Existing PK nail in NE face of power pole 35.00' SE
5. Existing PK nail in S face of guy pole 76.27' WSW
6. Existing "+" cut on E side curb joint in line with curbline S 31.52' NW
7. Existing "+" cut on curb W side of 2nd curb joint E of inlet 34.86' NE
8. ℄ of 13th St. & Country Acres

LEGEND
- Asphalt
- Concrete
- Mill & Overlay
- Pavement Removal
- Paving Brick

HNTB

CITY OF WICHITA
PUBLIC WORKS & UTILITIES
ENGINEERING DIVISION

13TH STREET
PLAN
STA. 194+20 TO STA. 197+50

CITY ENGINEER
JAMES L. ARMOUR, P.E., L.S.

| PROJECT NUMBER | OCA NUMBER | DATE |
|---|---|---|
| 472-84817 PHASE I | 770005 | 11/2011 |

CITY ENGINEER'S OFFICE
CITY HALL - SEVENTH FLOOR
455 NORTH MAIN STREET
WICHITA, KANSAS 67202-1620
(316) 268-4501

DESIGN | DRAWN

SHEET
6 of 113

Plotted on: Tuesday September 27, 2011 09:34 AM
mbechtel Plot Queue: \\ovpw00\PL_TBWI_IP
Plot Scale: 20.000000:1.000000 Pen Table: \\ovpw00\Jobs\4809\Common\Highway\Library\plotpen\CC_22x36.pen
Design Filename: \\ovpw00\Jobs\4809\Ridge\CD\Plan\Rdg_plan.dgn

\\ovpw00\Jobs\4809\Ridge\CD\Plan\Rdg_plan.dgn