BENCHMARKS:
"□" Cut in Headwall east side of driveway South R/W Maple, 245' West of centerline of City View. Elev. = 201.41 (City Datum)

"□" Cut center of north Headwall of RCBC in N. R/W of Maple 570' East of centerline of City View. Elev. = 187.91 (City Datum)

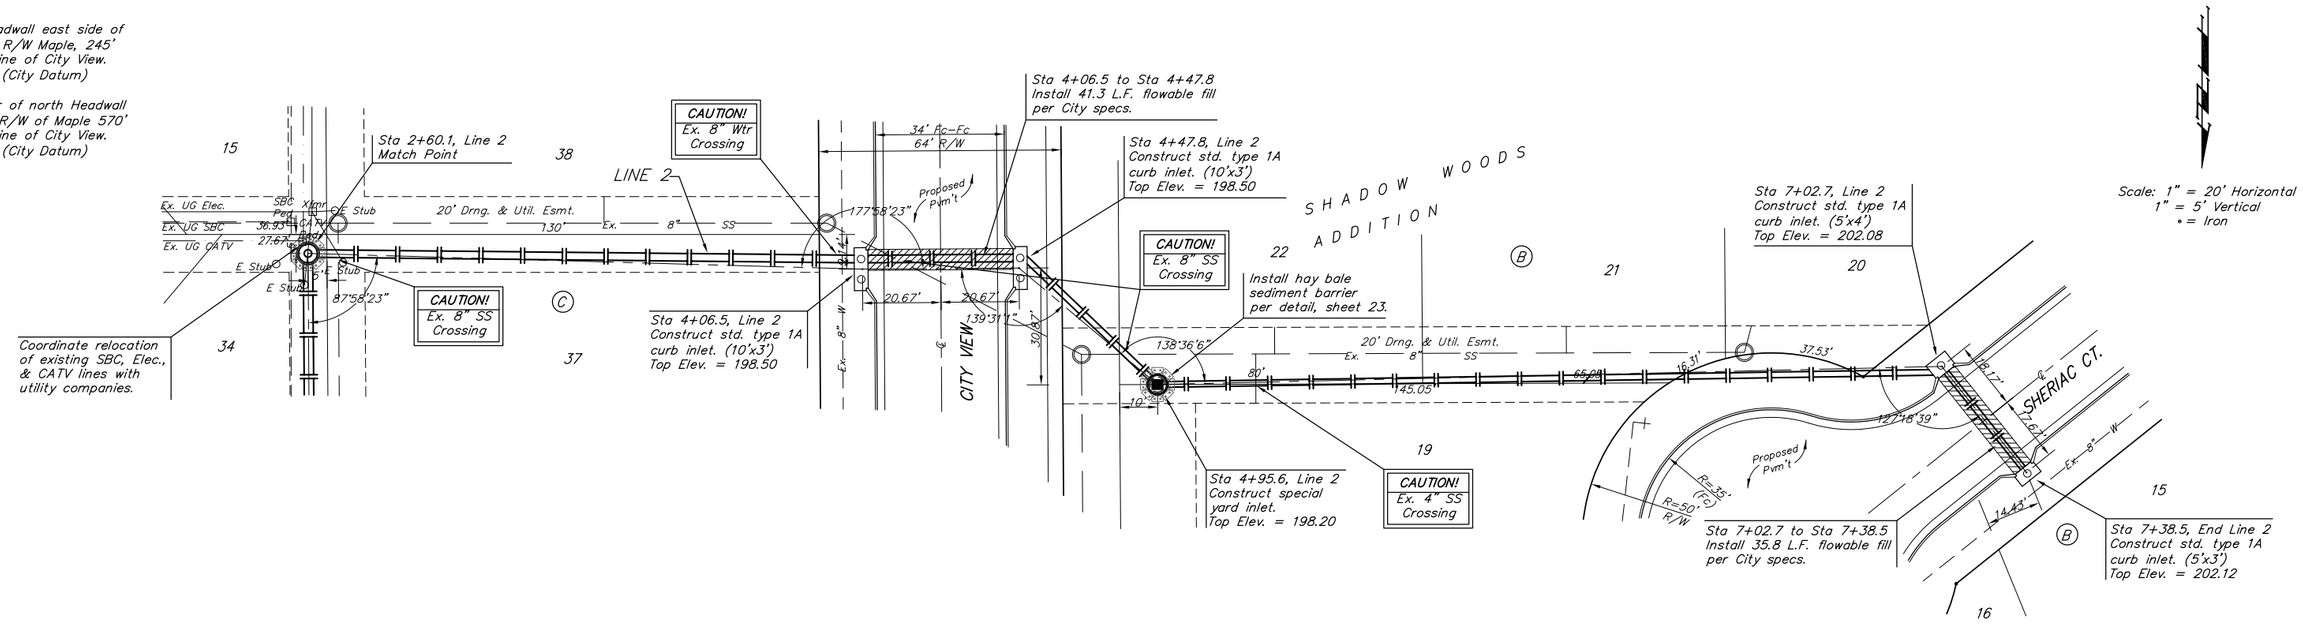

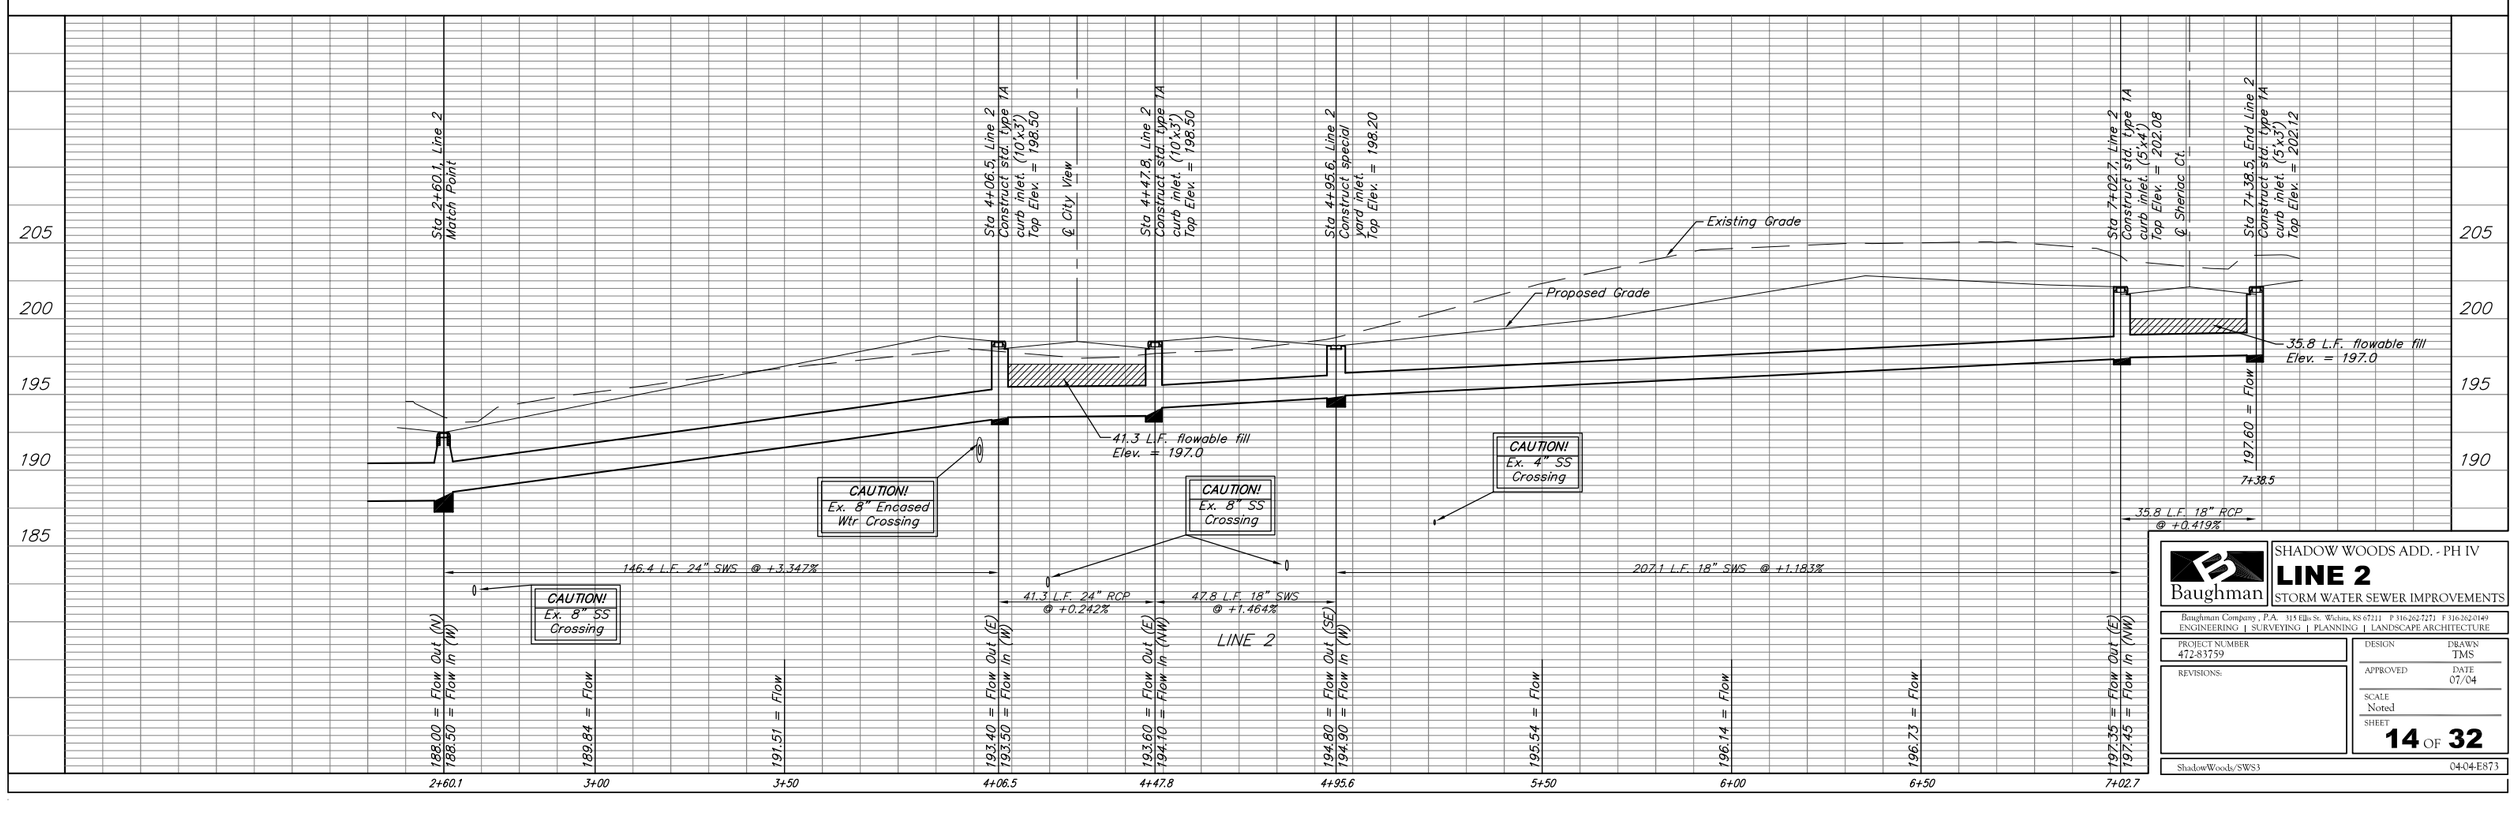

Baughman

SHADOW WOODS ADD. - PH IV

LINE 2

STORM WATER SEWER IMPROVEMENTS

Baughman Company, P.A. 315 Ellis St. Wichita, KS 67211 P 316-262-7271 F 316-262-0149
ENGINEERING | SURVEYING | PLANNING | LANDSCAPE ARCHITECTURE

PROJECT NUMBER 472-83759	DESIGN / DRAWN TMS
REVISIONS:	APPROVED / DATE 07/04
	SCALE Noted
	SHEET **14** OF **32**

ShadowWoods/SWS3 04-04-E873