PROJECT NO.	YEAR	SHEET NO.	TOTAL SHEETS
472-84817 PHASE II	2011	17	93

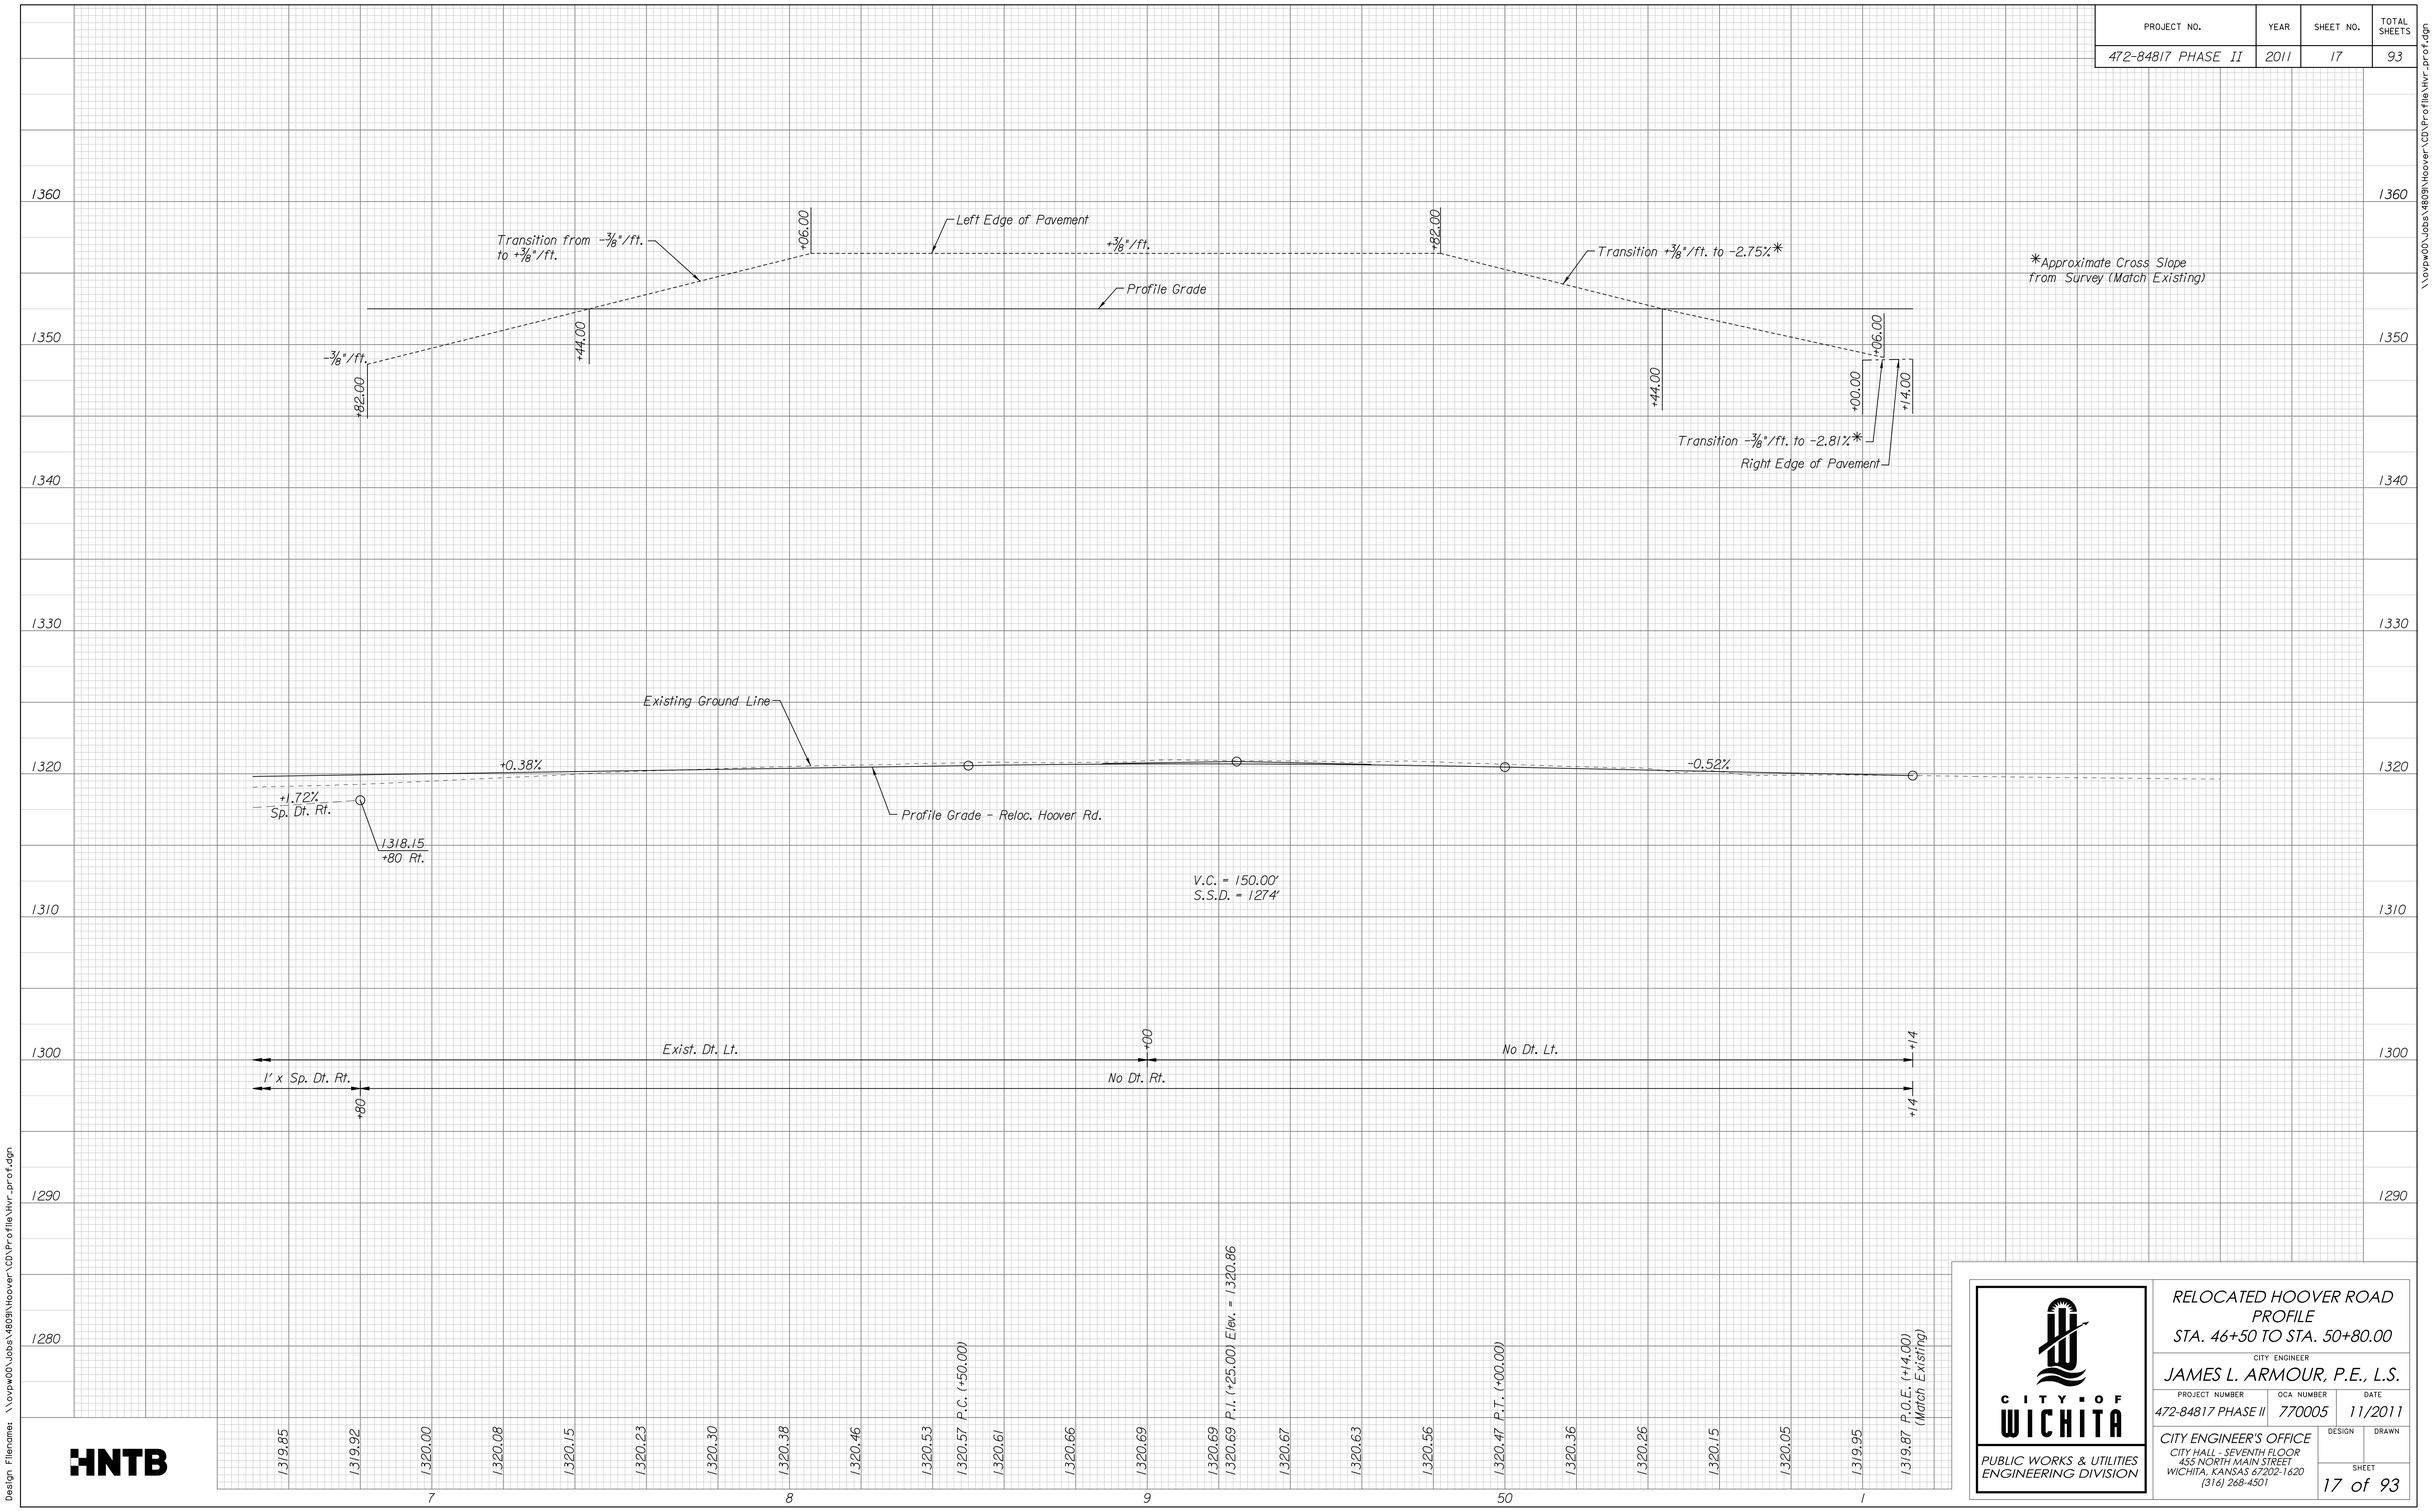

HNTB

CITY OF WICHITA
PUBLIC WORKS & UTILITIES ENGINEERING DIVISION

RELOCATED HOOVER ROAD PROFILE
STA. 46+50 TO STA. 50+80.00

CITY ENGINEER
JAMES L. ARMOUR, P.E., L.S.

PROJECT NUMBER	OCA NUMBER	DATE
472-84817 PHASE II	770005	11/2011

CITY ENGINEER'S OFFICE
CITY HALL - SEVENTH FLOOR
455 NORTH MAIN STREET
WICHITA, KANSAS 67202-1620
(316) 268-4501

DESIGN	DRAWN

SHEET
17 of 93

Plotted on: Monday October 24, 2011 09:31 AM
mbechtel Plot Queue: \\cvpw00\PLTBW_IP
Plot Scale: 20.000000x.000000 Pen Table: \\cvpw00\Jobs\4809\Common\Highway\Library\plotpen\CC_22x36.pen
Design Filename: \\cvpw00\Jobs\4809\Hoover\CD\Profile\Hvr_prof.dgn

\\cvpw00\Jobs\4809\Hoover\CD\Profile\Hvr_prof.dgn