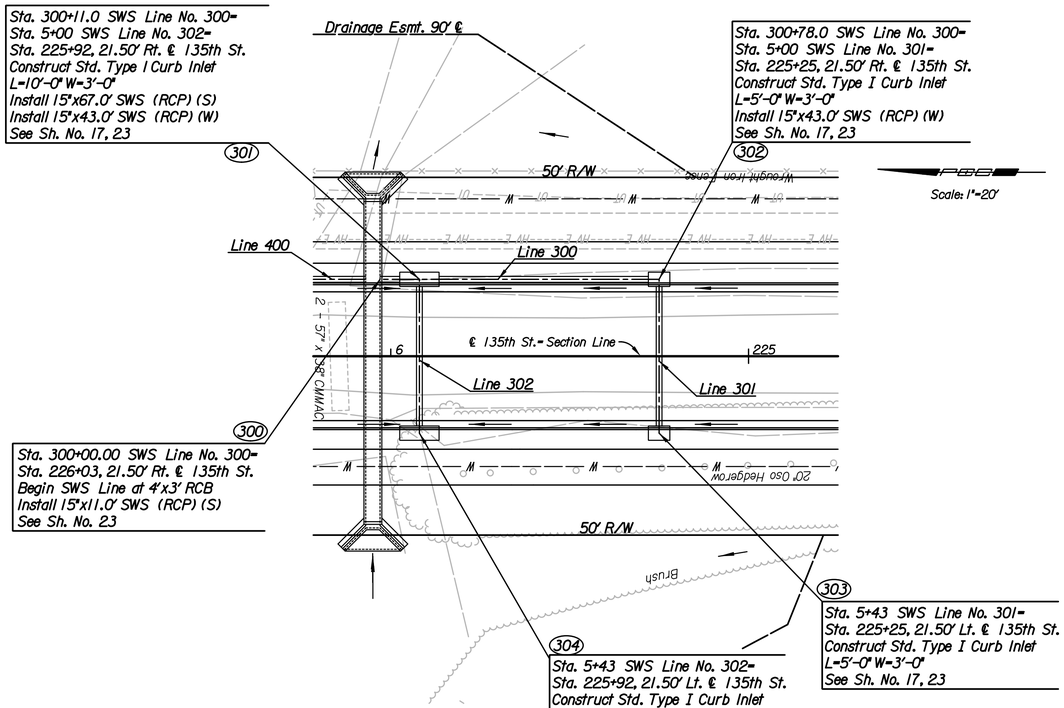

SWS LINE NO. 300

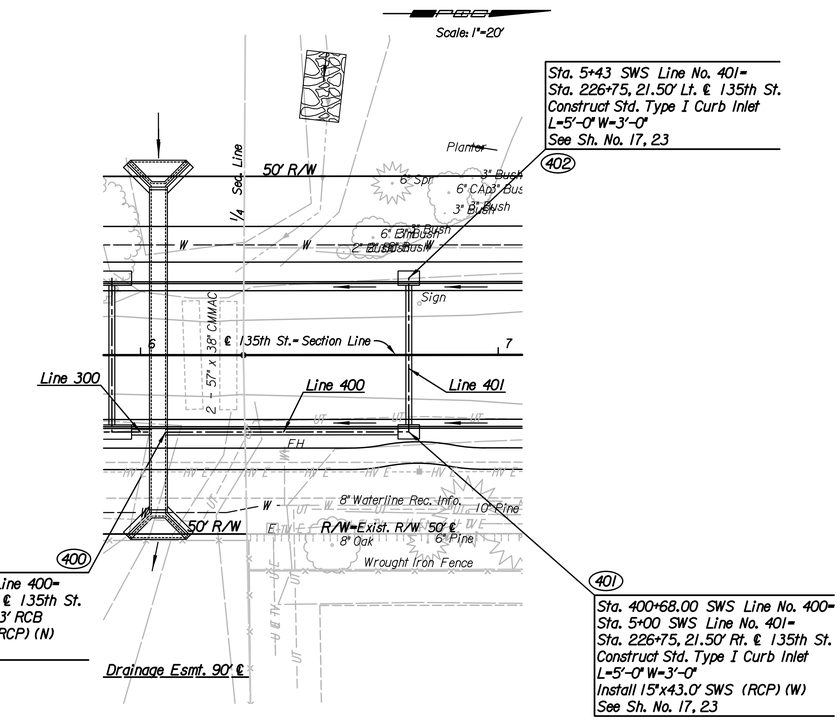

SWS LINE NO. 400

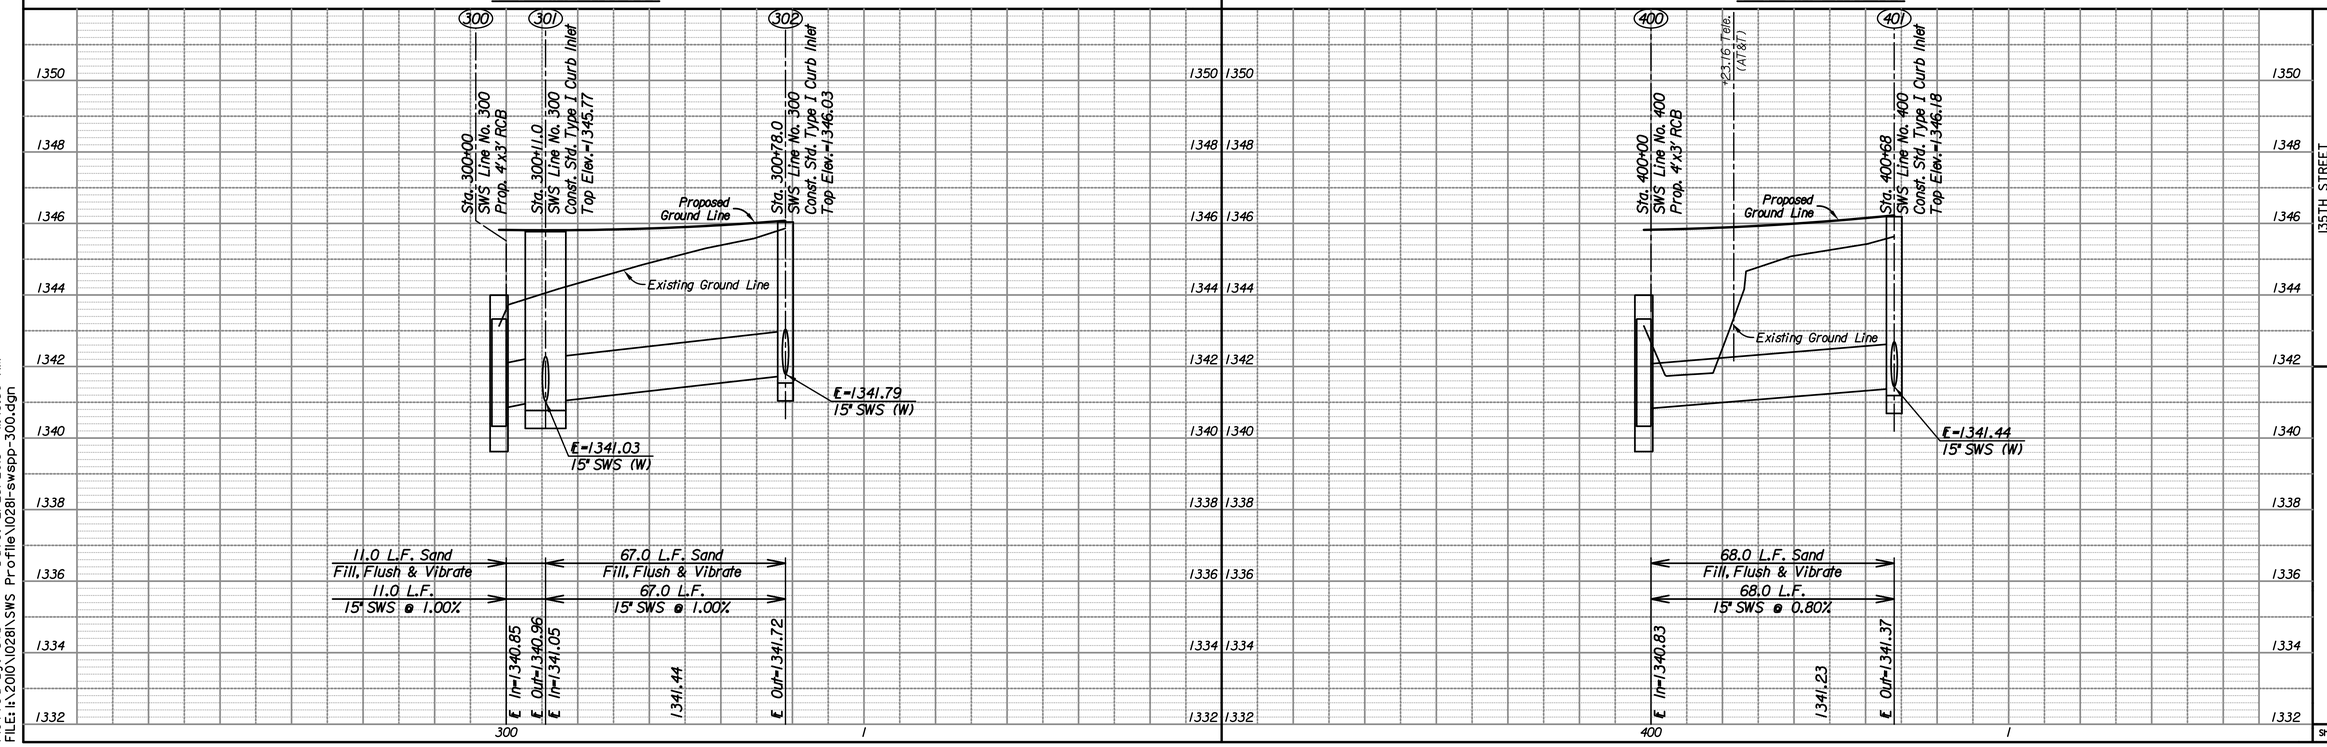

135TH STREET

STORM SEWER PLAN

LINE NO. 300, & 400

C.O.M. PROJ. NO. 472-84915

PROFESSIONAL ENGINEERING CONSULTANTS, P.A.
300 SOUTH TOPEKA WICHITA, KS 67202
316-262-2691 www.pec1.com

PEC

Job No. 10281	
Date Jan., 2013	
Designed by	RJS
Drawn by	CP

Sheet 11 of 83

Plotted By: svb Date: 2/25/2013 11:43:56 AM
FILE: i:\2010\1028\1\SWS Profile\1028i-swspp-300.dgn