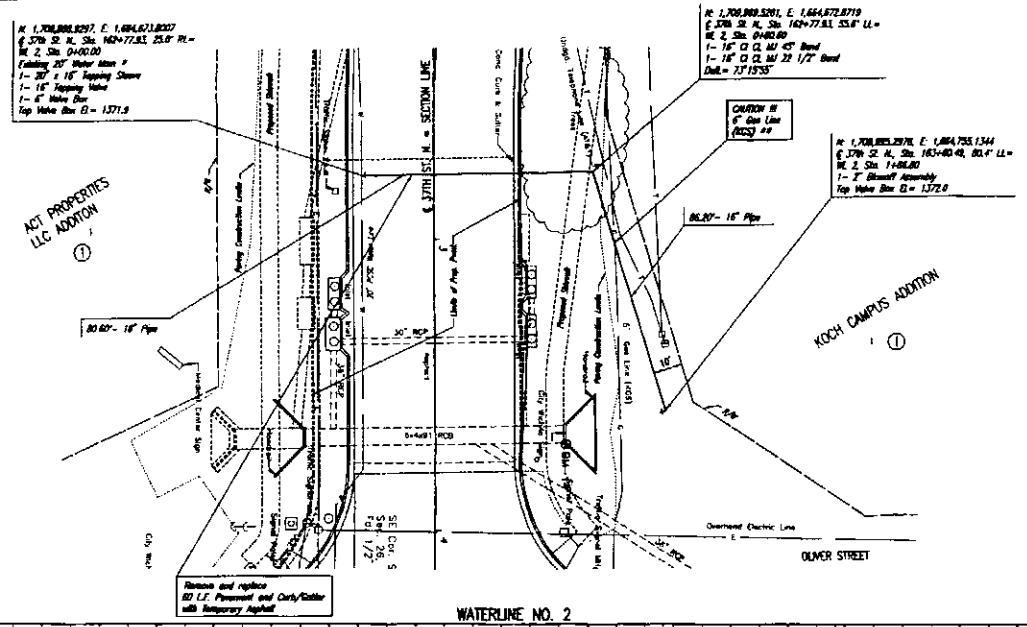

SCALE:

PLAN: 0 20 40

PROFILE: HORIZ. SAME AS ABOVE

VERT.

* PRIOR TO BEGINNING CONSTRUCTION, THE CONTRACTOR SHALL EXCAVATE THE EXISTING 20" WATERLINE AT STATION 0+00.00 TO VERIFY PIPE SIZE, TYPE, FITTINGS, AND HORIZONTAL AND VERTICAL LOCATION. THE CONTRACTOR SHALL REPORT HIS FINDINGS TO THE ENGINEER SO THAT ANY NECESSARY PLAN MODIFICATIONS CAN BE MADE. ANY ADDITIONAL LABOR OR MATERIALS NECESSARY TO COMPLETE THE CONNECTION SHALL BE CONSIDERED SUBSIDIARY TO THE PROJECT.

** PRIOR TO CONSTRUCTION THE CONTRACTOR SHALL EXCAVATE THE EXISTING UTILITIES TO VERIFY PIPE SIZE, TYPE, FITTINGS, AND HORIZONTAL AND VERTICAL LOCATION. THE CONTRACTOR SHALL REPORT HIS FINDINGS TO THE ENGINEER SO THAT ANY NECESSARY PLAN MODIFICATIONS CAN BE MADE. ANY ADDITIONAL LABOR OR MATERIALS NECESSARY TO COMPLETE THE CONNECTION SHALL BE CONSIDERED SUBSIDIARY TO THE PROJECT.

NOTE: REFERENCE 37TH STREET PAVEMENT PLANS FOR PROPOSED PAVEMENT AND STORM WATER SEWER IMPROVEMENTS.

REFERENCE RELOCATION OF 37TH STREET NORTH WATERLINE IMPROVEMENTS (CITY OF WICHITA PROJECT NO. 448-90587) FOR GENERAL NOTES, DETAILS, AND HORIZONTAL/VERTICAL CONTROL.

PLAN

PROFILE

Unless noted otherwise, elevations shown are top of pipe

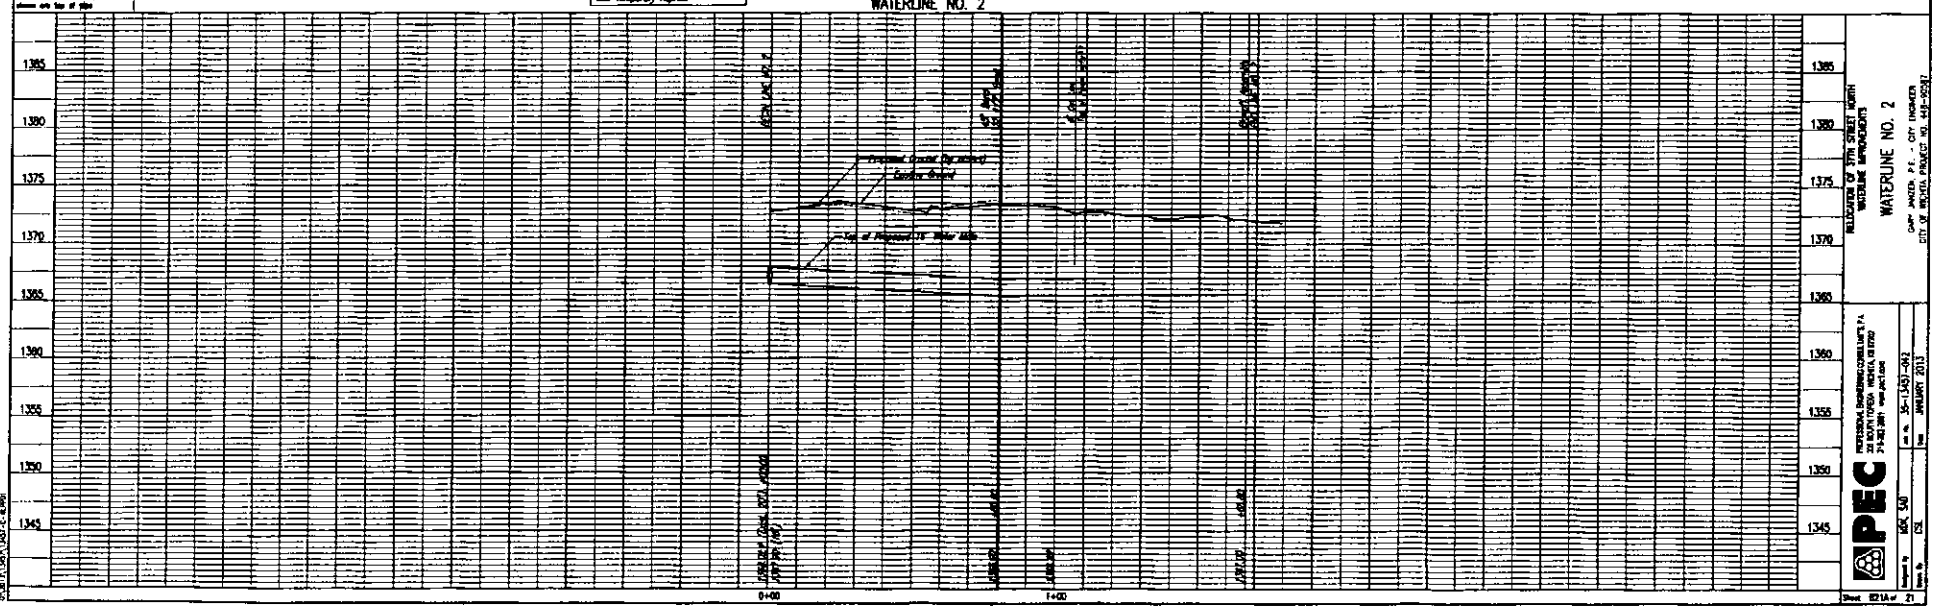

RELOCATION OF 37TH STREET NORTH WATERLINE IMPROVEMENTS

WATERLINE NO. 2

CARY JANSEN, P.E. - CITY ENGINEER

CITY OF WICHITA, PROJECT NO. 448-90587

PEC PROFESSIONAL ENGINEERING CONSULTANTS, P.A.
222 NORTH PARKER WICHITA, KS 67202
316-262-2691 www.pec1.com

Job No. 36-1.1451-012

Date JANUARY 2013

Drawn By CSE

Reviewed By MPK, SAB

Sheet 821A of 21