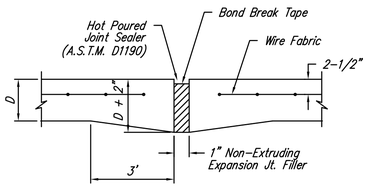

EXPANSION JOINT

NOTE: Extra Thickness to be Subsidiary to Price of Square Yards Pavement

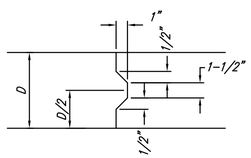

KEYWAY DETAIL

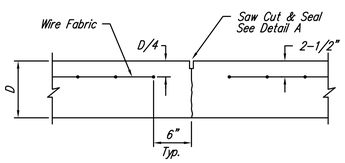

CONTRACTION JOINT DETAIL (C.J.)

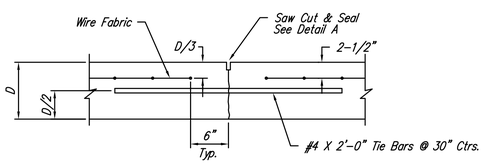

LONGITUDINAL JOINT DETAIL (L.J.)

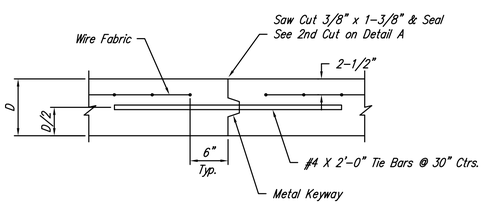

OPTIONAL LONGITUDINAL JOINT DETAIL (L.J.)

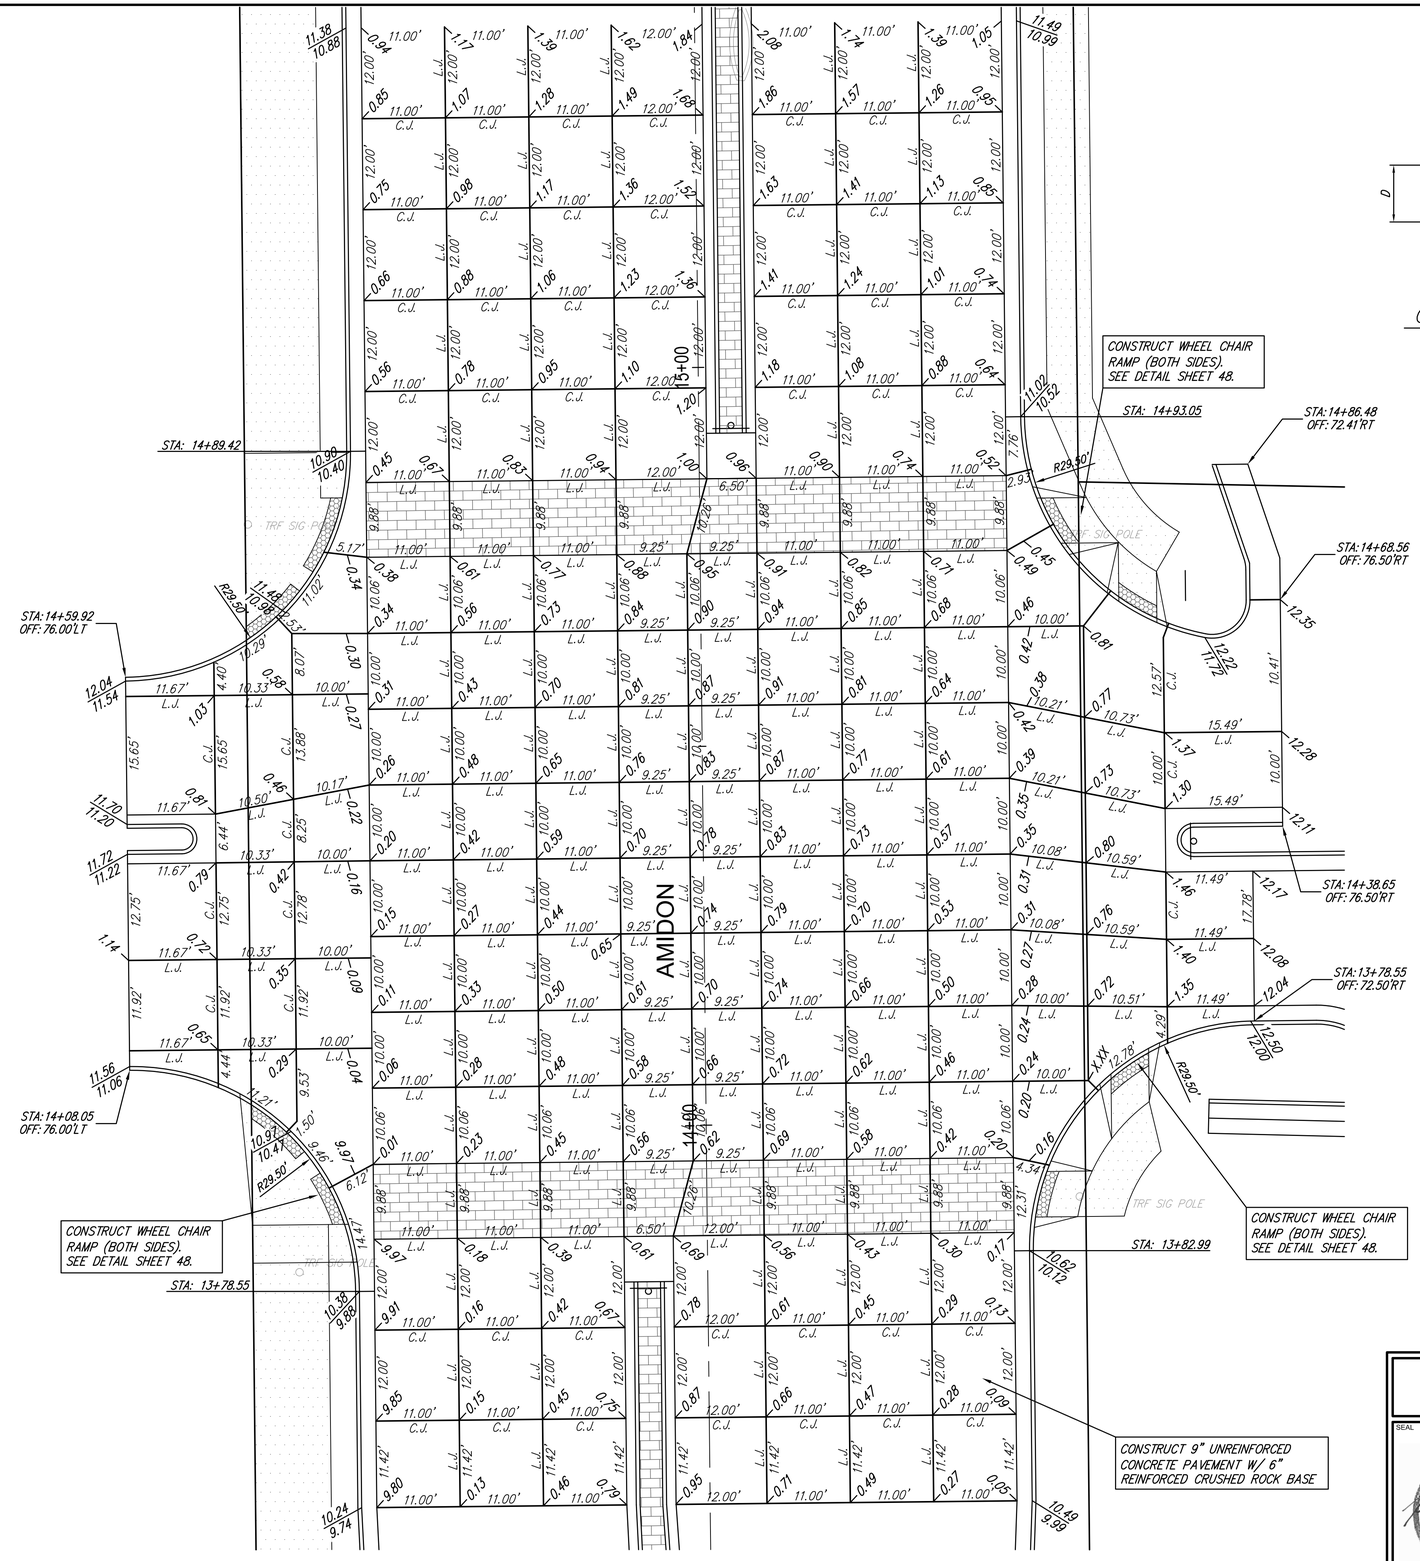

LEGEND

Brick Paver Surfacing
6" Unreinf. Concrete
5" Reinf. Rock Base

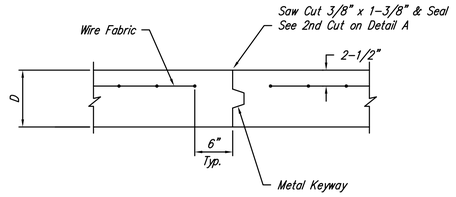

OPTIONAL CONTRACTION JOINT

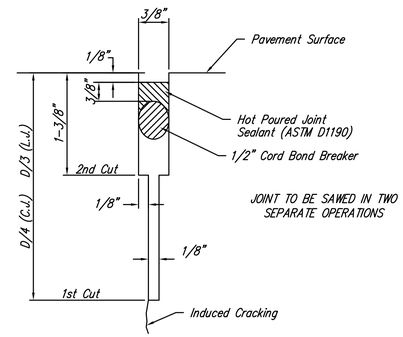

SAW JOINT DETAIL
DETAIL 'A'

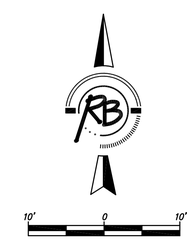

NOTE:
ALL JOINTS IN INTERSECTION TO BE LONGITUDINAL JOINTS.

PAVING IMPROVEMENTS
TWIN LAKES INTERSECTION DETAILS
WICHITA, KANSAS

SEAL

RUGGLES & BOHM
ENGINEERING | SURVEYING | LANDSCAPE ARCHITECTURE | GOVERNMENT
924 NORTH MAIN WICHITA, KANSAS 67203 P (316) 264-8008 F (316) 264-4621
WWW.RBKANSAS.COM

DATE	Oct. 23, 2014
DESIGN	KWL
DRAWN	RA/DGZ
REVIEW	
PROJECT NUMBER	472-84914
RB JOB NO.	3647T
DWG. SCALE	10
DRAWING FILE	ENGINEERING BASE {Intersections}
SHEET	20 OF 133

(c) Copyright 2014, Ruggles & Bohm, P.A.