FHWA REG NO.	STATE	PROJECT NO.	YEAR	SHEET NO.	SHEETS
7	KANSAS	54-87 K-4445-01	1996	71	73

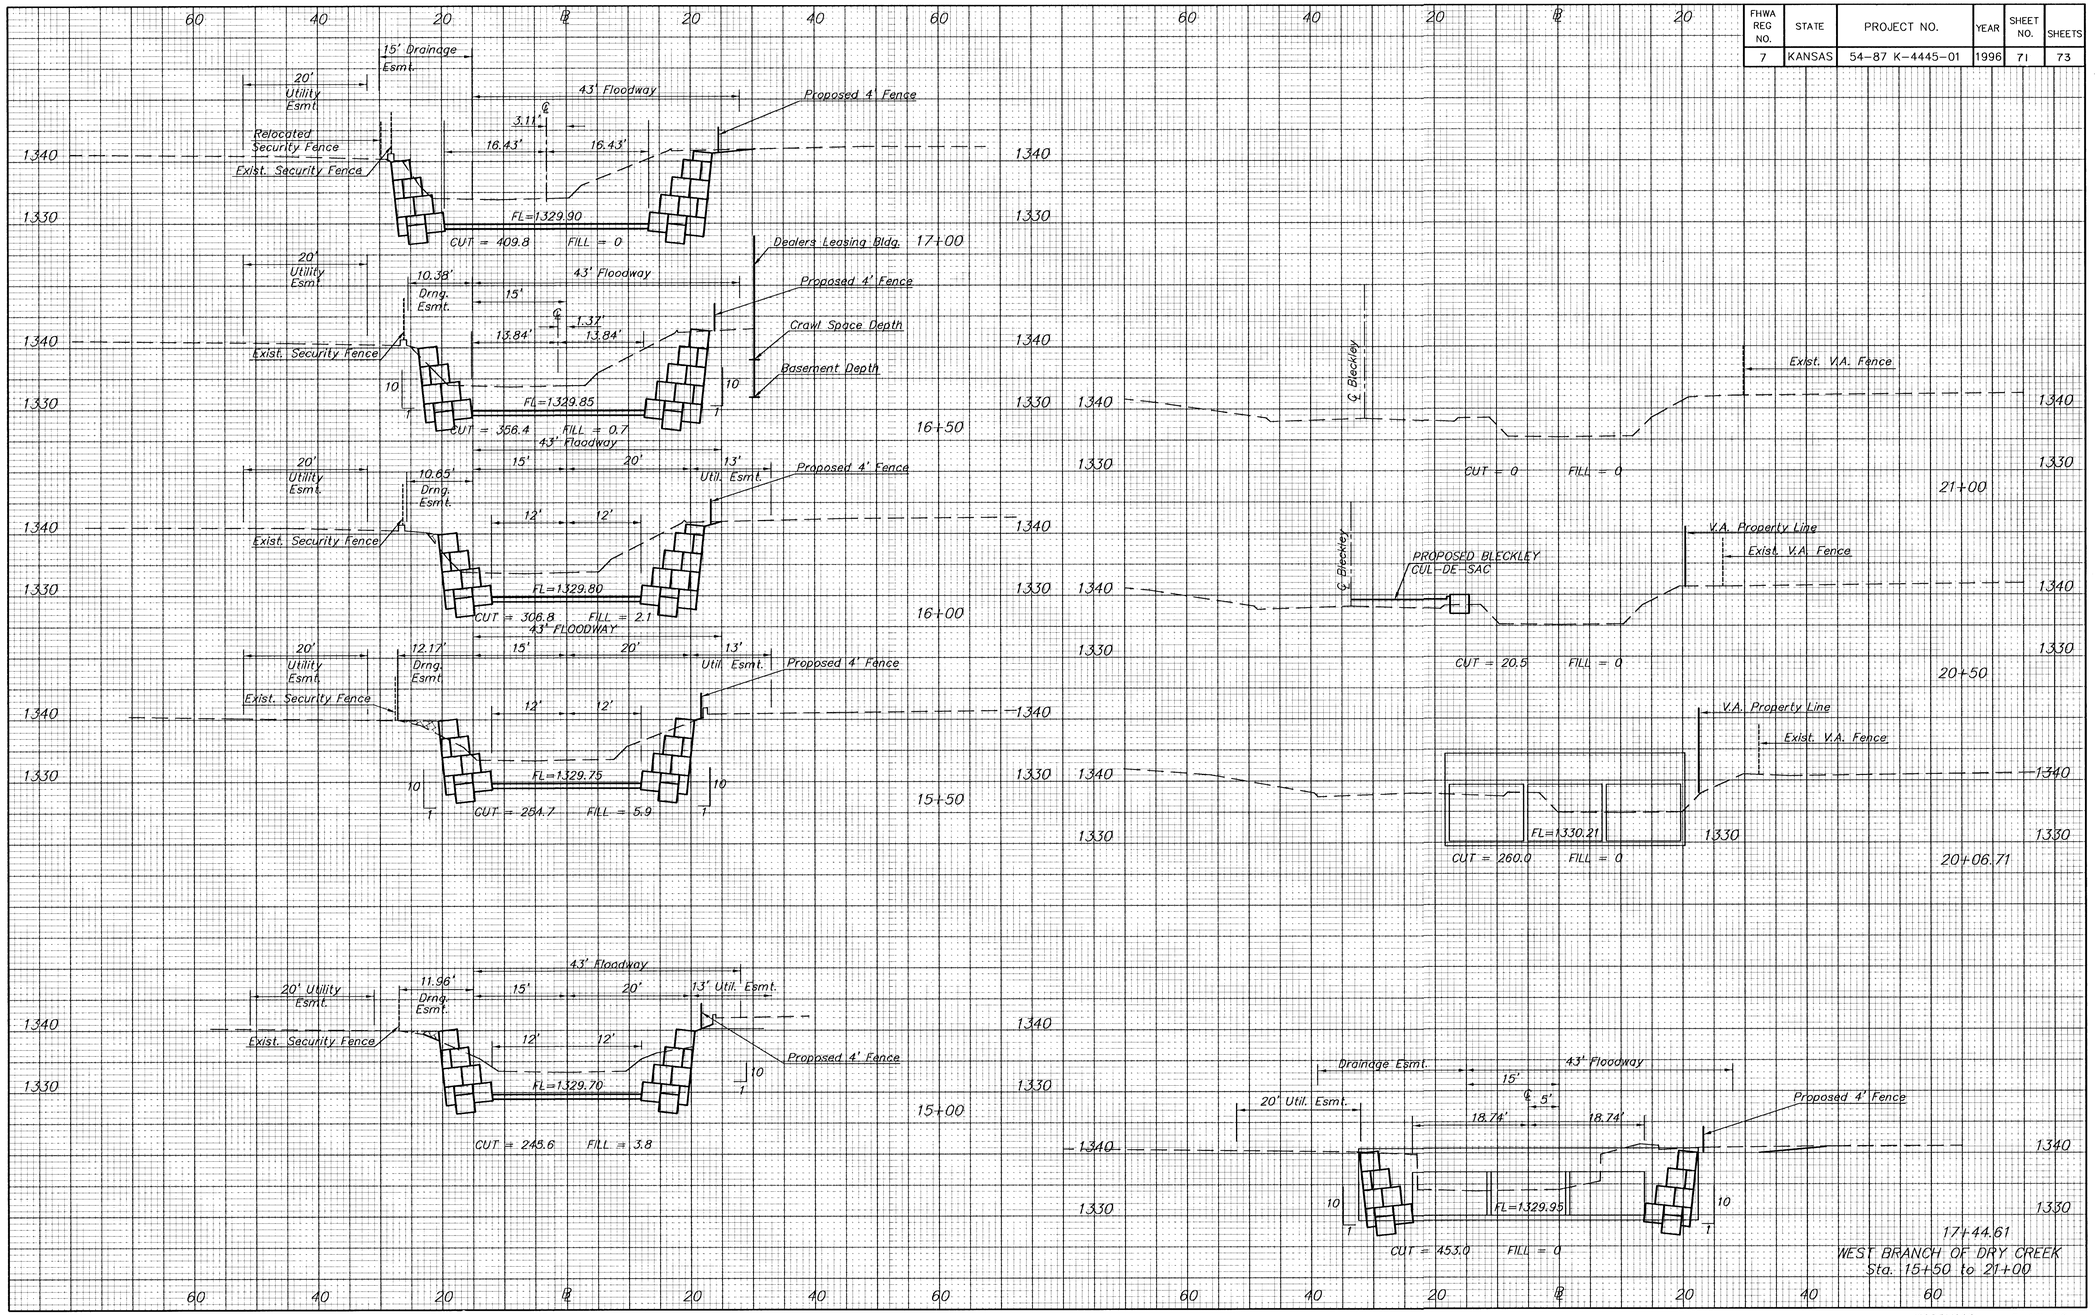

WEST BRANCH OF DRY CREEK
Sta. 15+50 to 21+00

KODRXS02 71 5-28-96