FHWA REG NO.	STATE	PROJECT NO.	YEAR	SHEET NO.	TOTAL SHEETS
7	KANSAS	87N-0116-01	1999	16	110

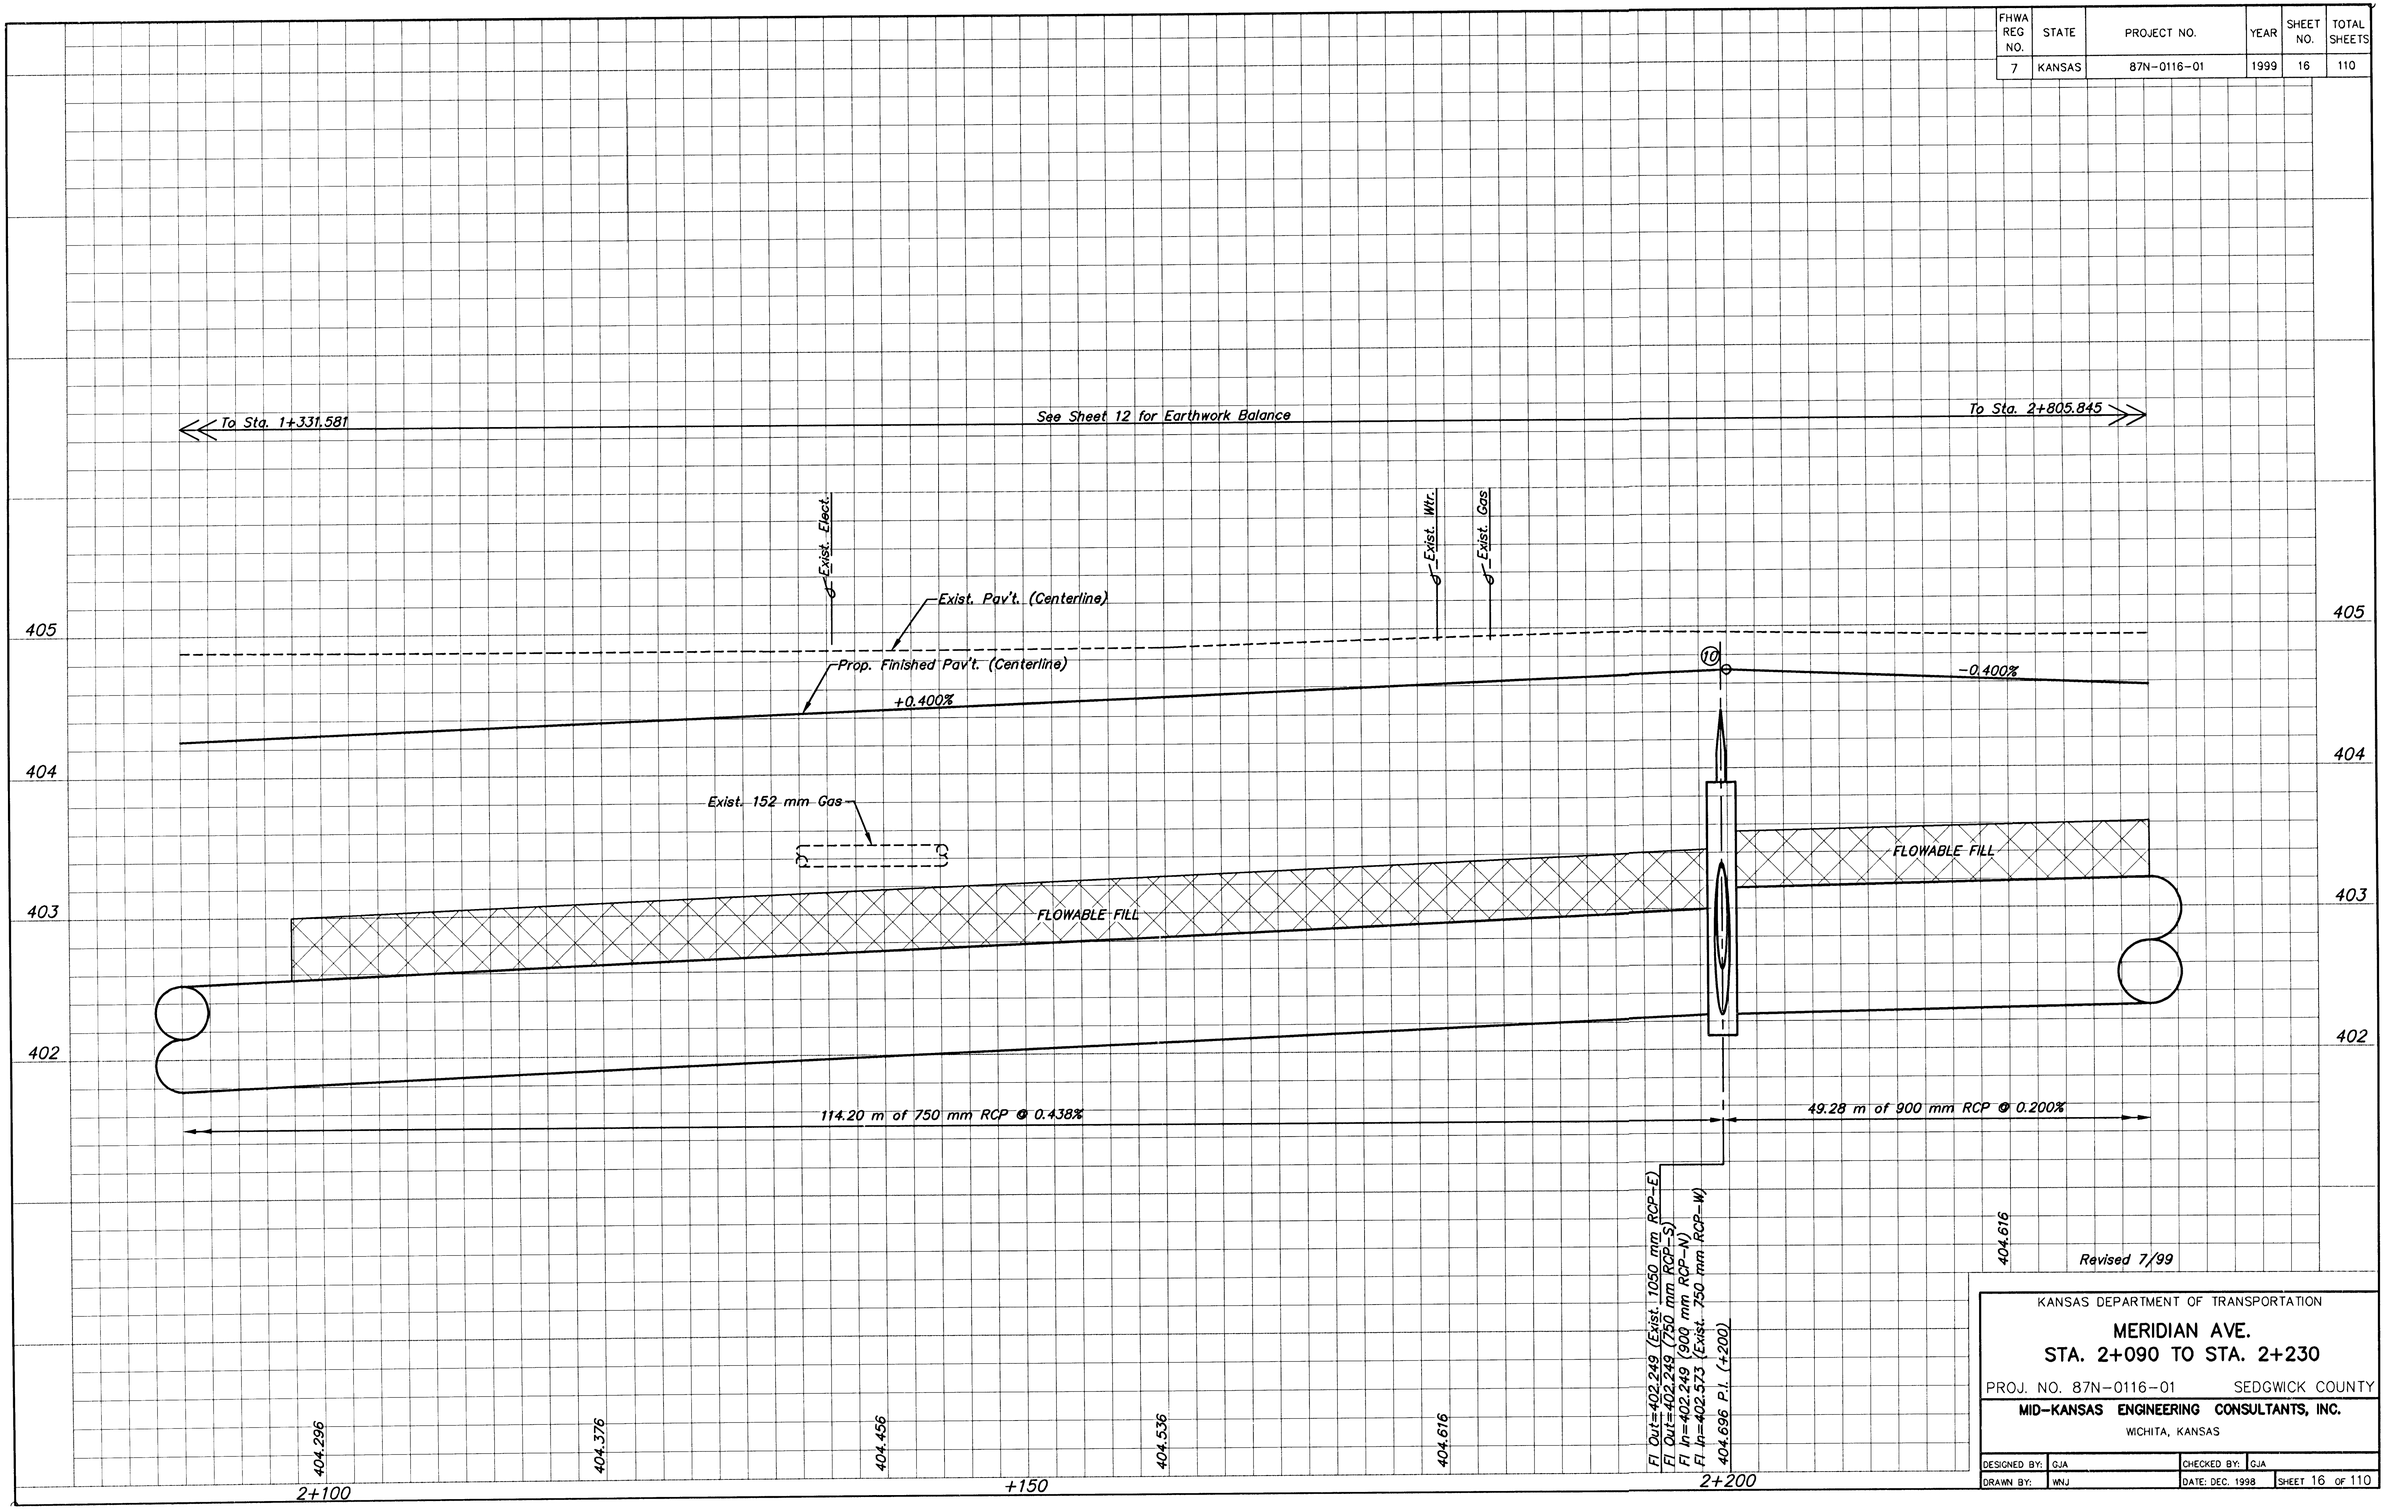

KANSAS DEPARTMENT OF TRANSPORTATION

MERIDIAN AVE.

STA. 2+090 TO STA. 2+230

PROJ. NO. 87N-0116-01 SEDGWICK COUNTY

MID-KANSAS ENGINEERING CONSULTANTS, INC.

WICHITA, KANSAS

DESIGNED BY: GJA		CHECKED BY: GJA	
DRAWN BY: WNJ		DATE: DEC. 1998	SHEET 16 OF 110

K:\CIVIL\97043\DEVISION\PROF\7043PR7.DWG Mon Aug 02 11:34:12 1999