FHWA REG NO.	STATE	PROJECT NO.	YEAR	SHEET NO	TOTAL SHEETS
7	KANSAS	87N-0116-01	1999	67	110

	BY	DATE
REFERENCES NOTED		
REFERENCES CHECKED		

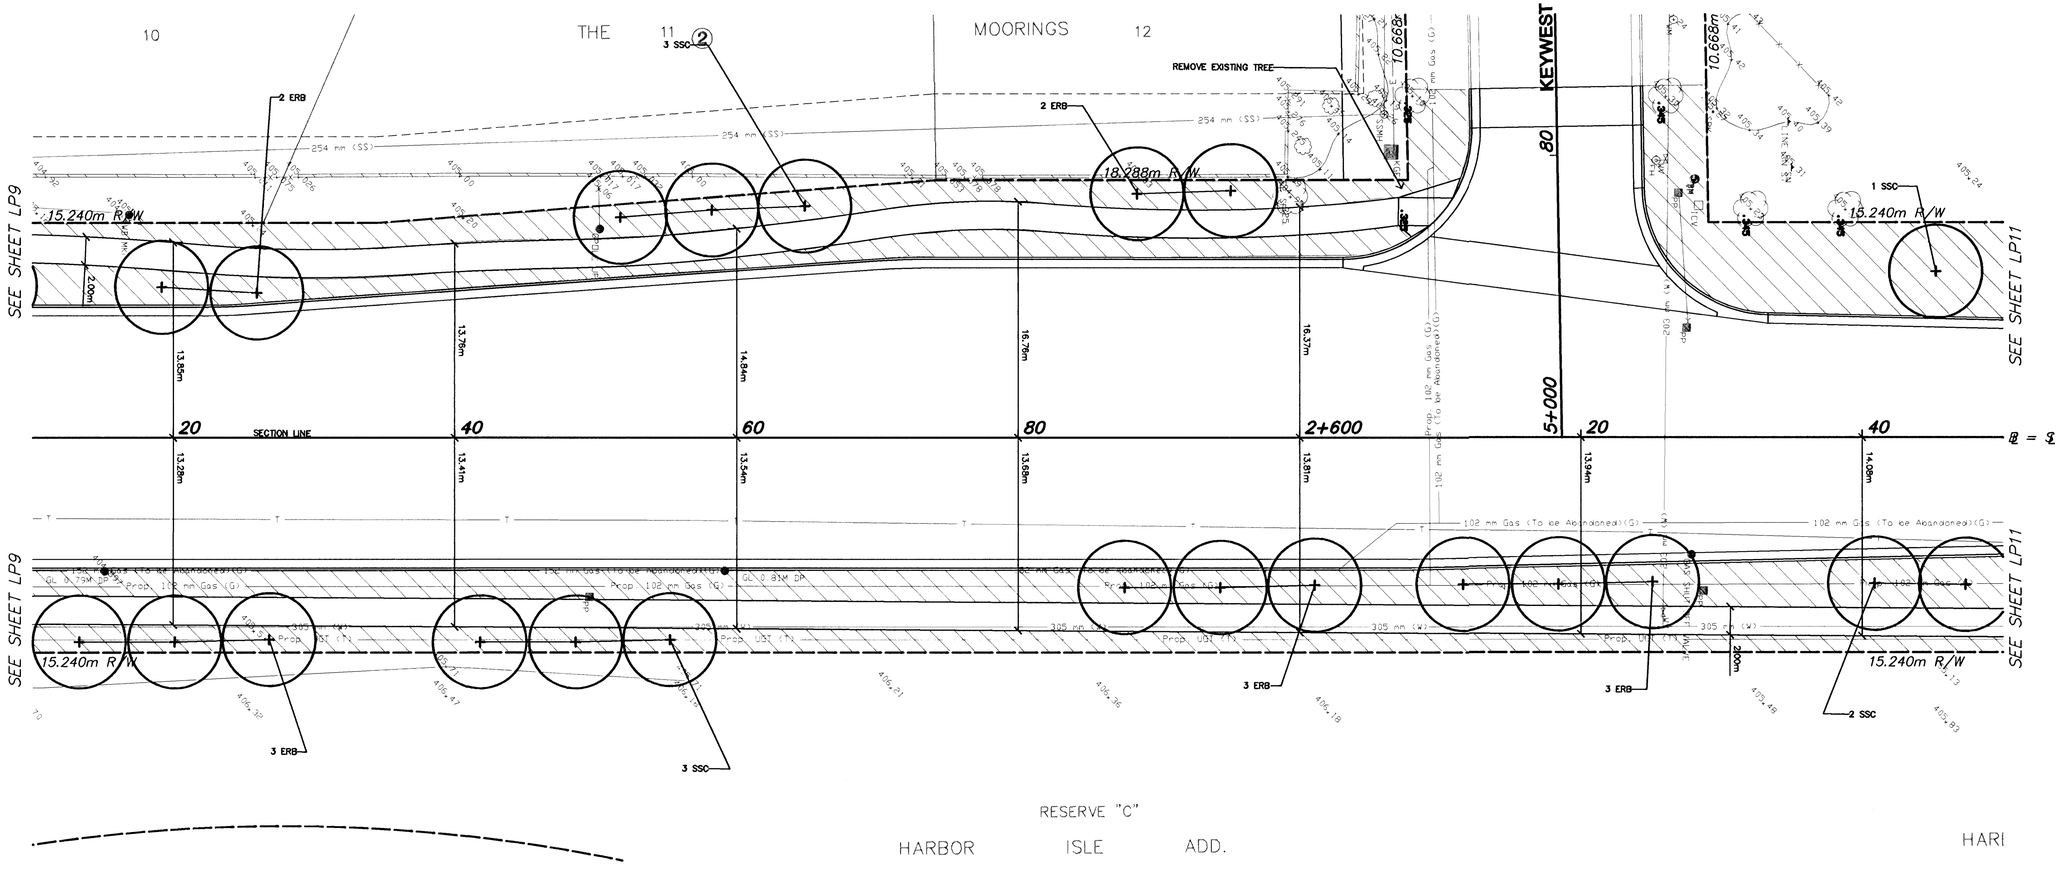

Thomas D. Montgomery
1-7-99

Legend

Area designated for turf seeding

NO.	DATE	REVISIONS	BY	APP'D
2				
1				

KANSAS DEPARTMENT OF TRANSPORTATION

LANDSCAPE PLANTING PLAN
MERIDIAN AVE.
STA. 2+510 TO STA. 2+650

PROJ. NO. 87N-0116-01 SEDGWICK COUNTY

MID-KANSAS ENGINEERING CONSULTANTS, INC.
WICHITA, KANSAS

DESIGNED BY: SMH		CHECKED BY: TDM	
DRAWN BY: SMH		DATE: DEC. 1998	SHEET 67 OF 110

K:\CIVIL\9/043\LANDSCAP\944-LP10.DWG Wed Jan 06 16:22:57 1999