FHWA REG NO.	STATE	PROJECT NO.	YEAR	SHEET NO.	TOTAL SHEETS
7	KANSAS	87N-0116-01	1999	108	110
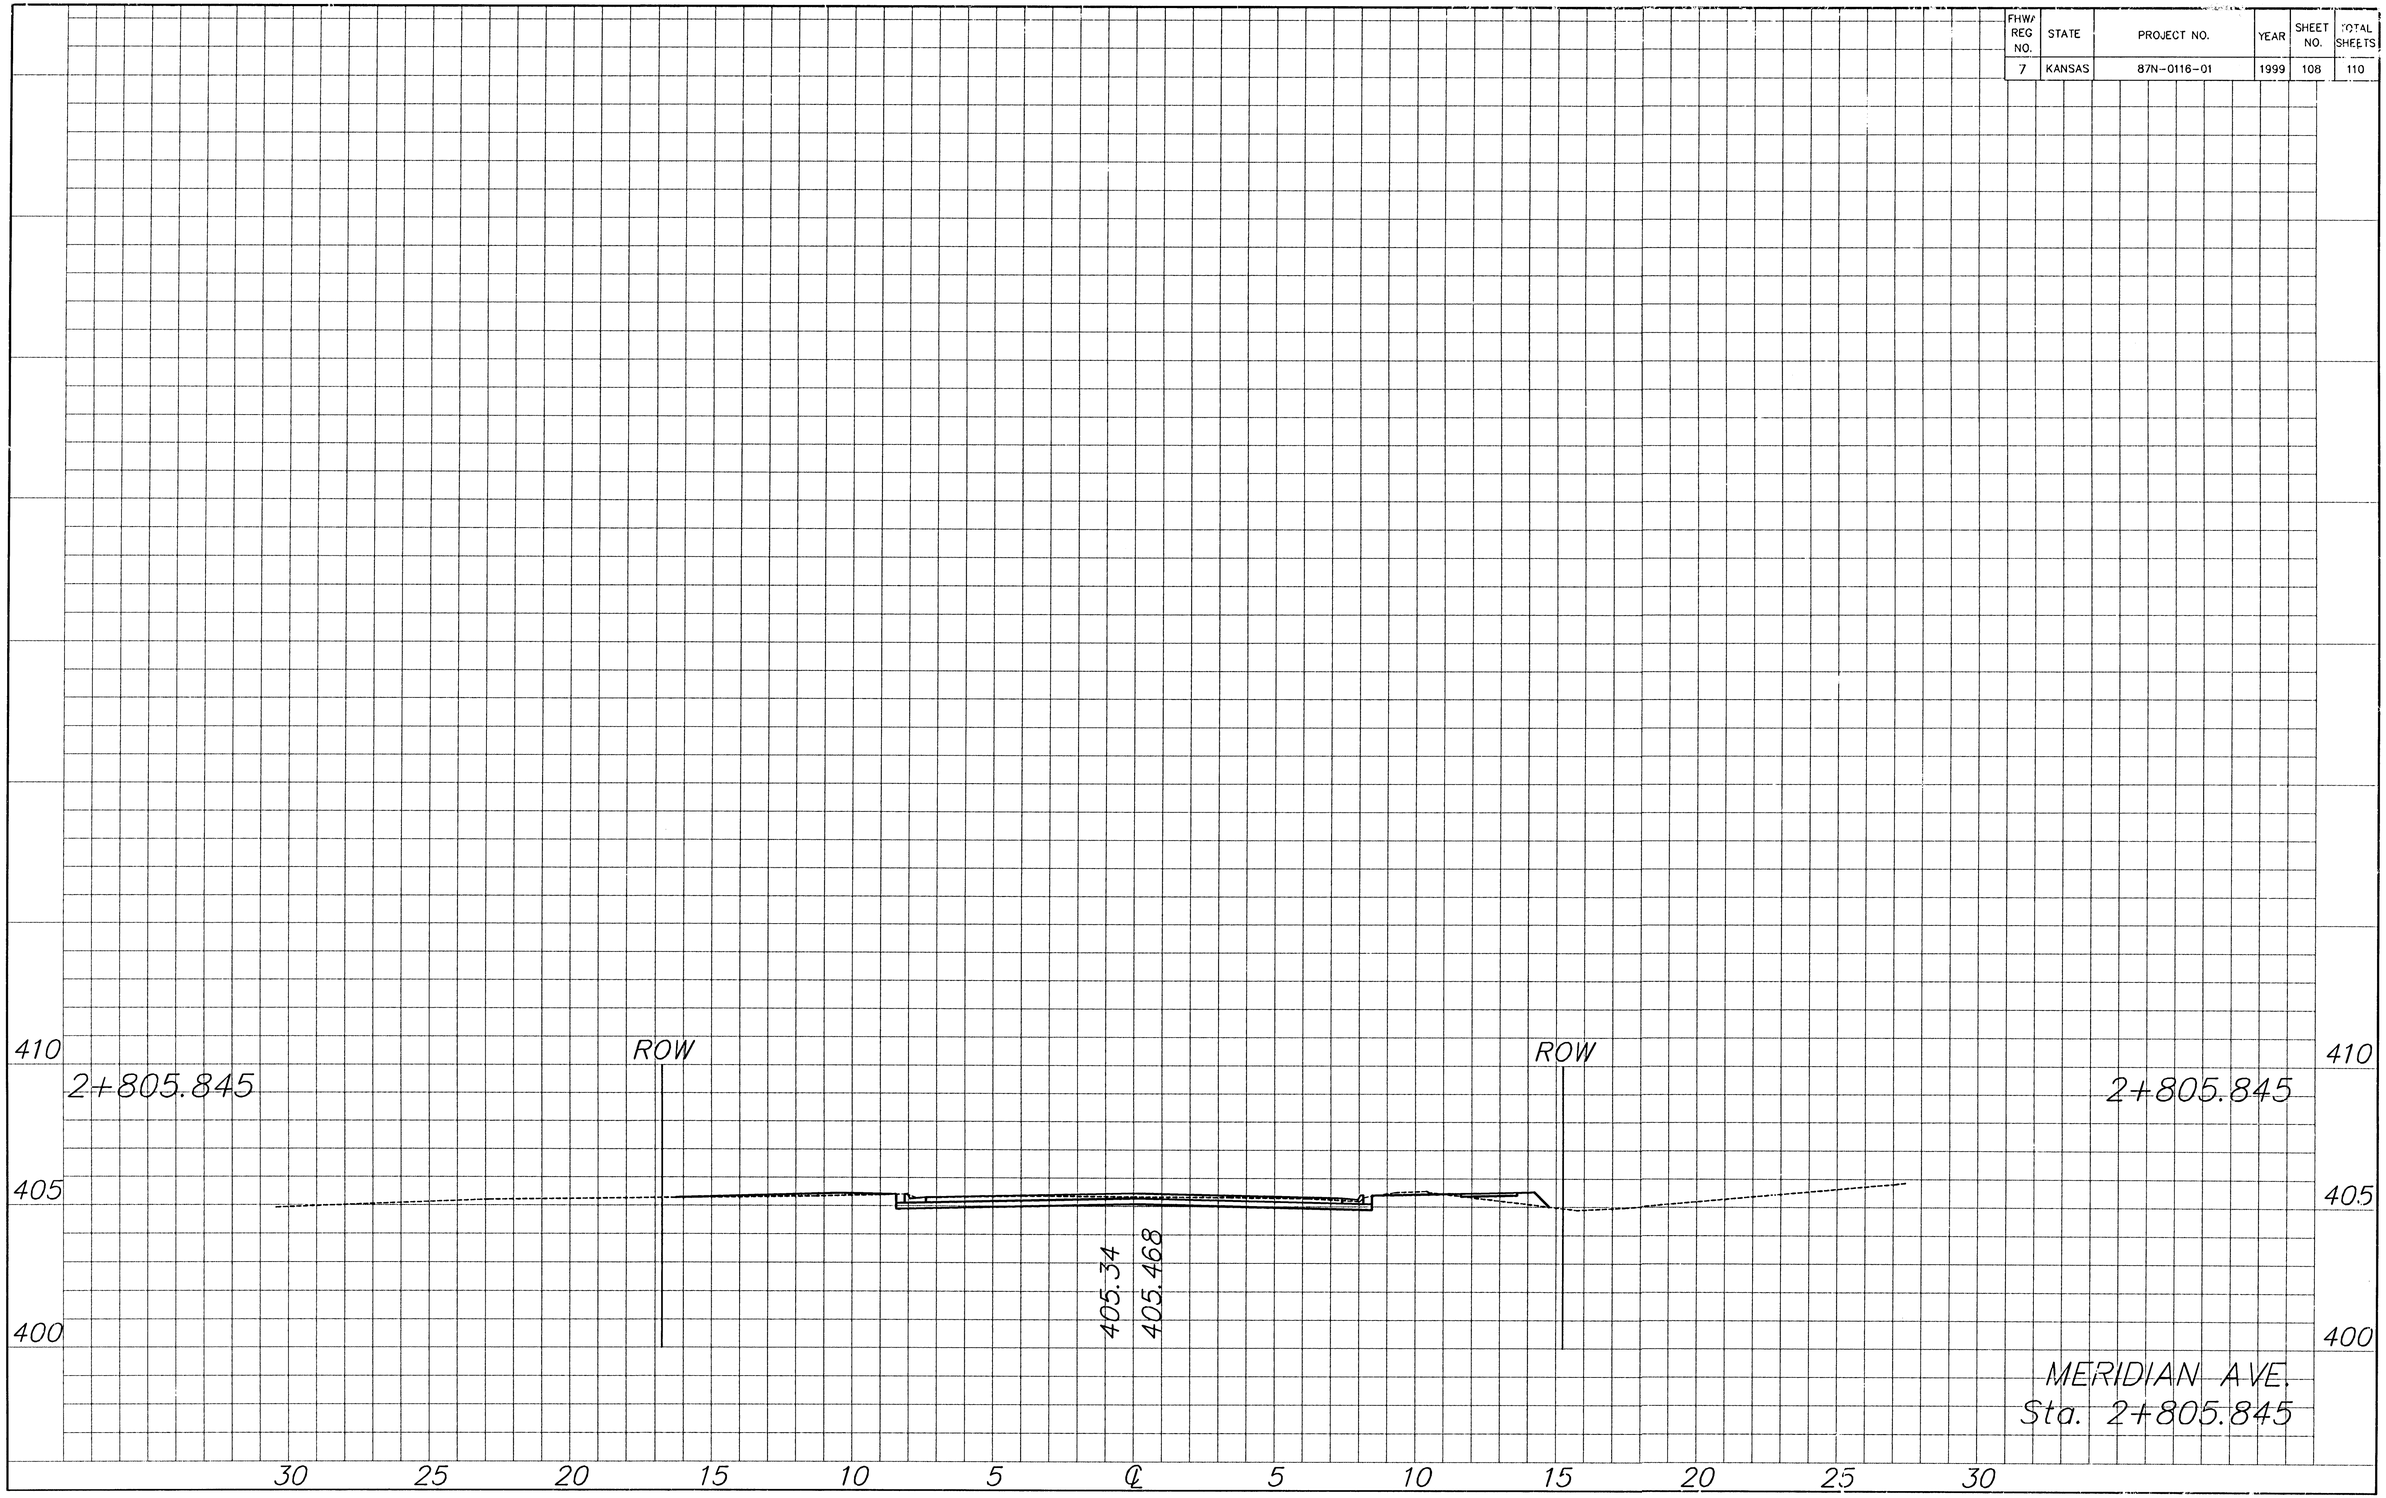
	BY	DATE
REFERENCES NOTED		
REFERENCES CHECKED