FHWA REGION NO.	STATE	PROJECT NUMBER	FISCAL YEAR	SHEET NUMBER	TOTAL SHEETS
7	KANSAS	87TE-0115-01	1997	27	49

BY	DATE
REFERENCES NOTED	
REFERENCES CHECKED	

℄ 12 192 m HP GAS LINE EASEMENT

Jayhawk Pipeline

℄ 50' (15 240 m) Kaneb Pipeline Easement (F 523 P351)

PART OF BROOKS STREET R/W

200mm Sanitary Sewer

E. line Chisholm Park Estates

N 6871.1378 E 7280.9127
STA: 11+762.926, P.R.C.

N 6872.4497 E 7290.6590
STA: 11+772.945, P.T.

STA. 11+760

STA. 11+764.130 RT.
BEGIN 150mm WHITE PAVEMENT MARKING ON EXISTING PAVEMENT.

△ =38°16'17"
R = 15 000
L = 10 019

Edge of Water

Existing A.C. Pvmt. w/ conc. curb & gutter

200mm Water Main

BROOKS

CHISHOLM PARK ESTATES

GREENBRIAR MANOR

STA. 11+833.424, END RAMP. BEGIN 100mm A.C. PAVEMENT (3 000 WIDE). SLOPE LEFT.

STA. 11+829.411, REMOVE CURB AND CONSTRUCT SPECIAL RAMP (150mm CONCRETE PAVEMENT). DETAIL SHEET 35.

STA. 11+825.873 C.L.F. MATCH EXISTING CURB AND BEGIN TRANSITION CURB.

N 6895.2005 E 7335.6941
STA: 11+823.401, P.C.
SIGNS LT., R3-17 (600mm X 750mm) AND R8-3a (600mm X 600mm)

△ =57°03'42"
R = 10 000
L = 9 959

8" (200mm) Kaneb Pipeline

High bank Line

△ =57°16'20"
R = 30 000
L = 29 988

N 6953.1900 E 7377.3426
STA: 11+898.217, P.R.C.

△ =41°12'43"
R = 15 000
L = 10 789

N 6945.2901 E 7372.9155
STA: 11+889.018, P.C.

N 6938.2901 E 7365.4519
STA: 11+878.786, P.T.

N 6933.2258 E 7358.2312
STA: 11+869.934, P.R.C.

N. line Sec. 2-27-1E

LOST

DRAINAGE DEDICATION

ACRES

ADDITION

△ =35°08'20"
R = 15 000
L = 9 199

CONSTRUCTION LIMITS

△ =16°54'20"
R = 30 000
L = 8 852

N 6909.6061 E 7341.8318
STA: 11+839.946, P.C.

N 6903.0572 E 7341.1277
STA: 11+833.360, P.T.
SIGNS RT., D11-1 AND R5-3 (600mm X 600mm)

STA. 11+900.000, INSTALL 9.233 m OF 900mm RCP INCLUDING END SECTIONS. FL. LT. 408.193, FL. RT. 408.185. PLACE 10.000 SQ. m CONCRETE BAG RIPRAP (RIGHT).

900mm Sanitary Sewer

INSTALL 15.000 m GUARDRAIL LT. & RT. CENTER OVER RCP, 1 000 m CLEAR FROM EDGE OF PATH.

SRB

SCALE 1:200

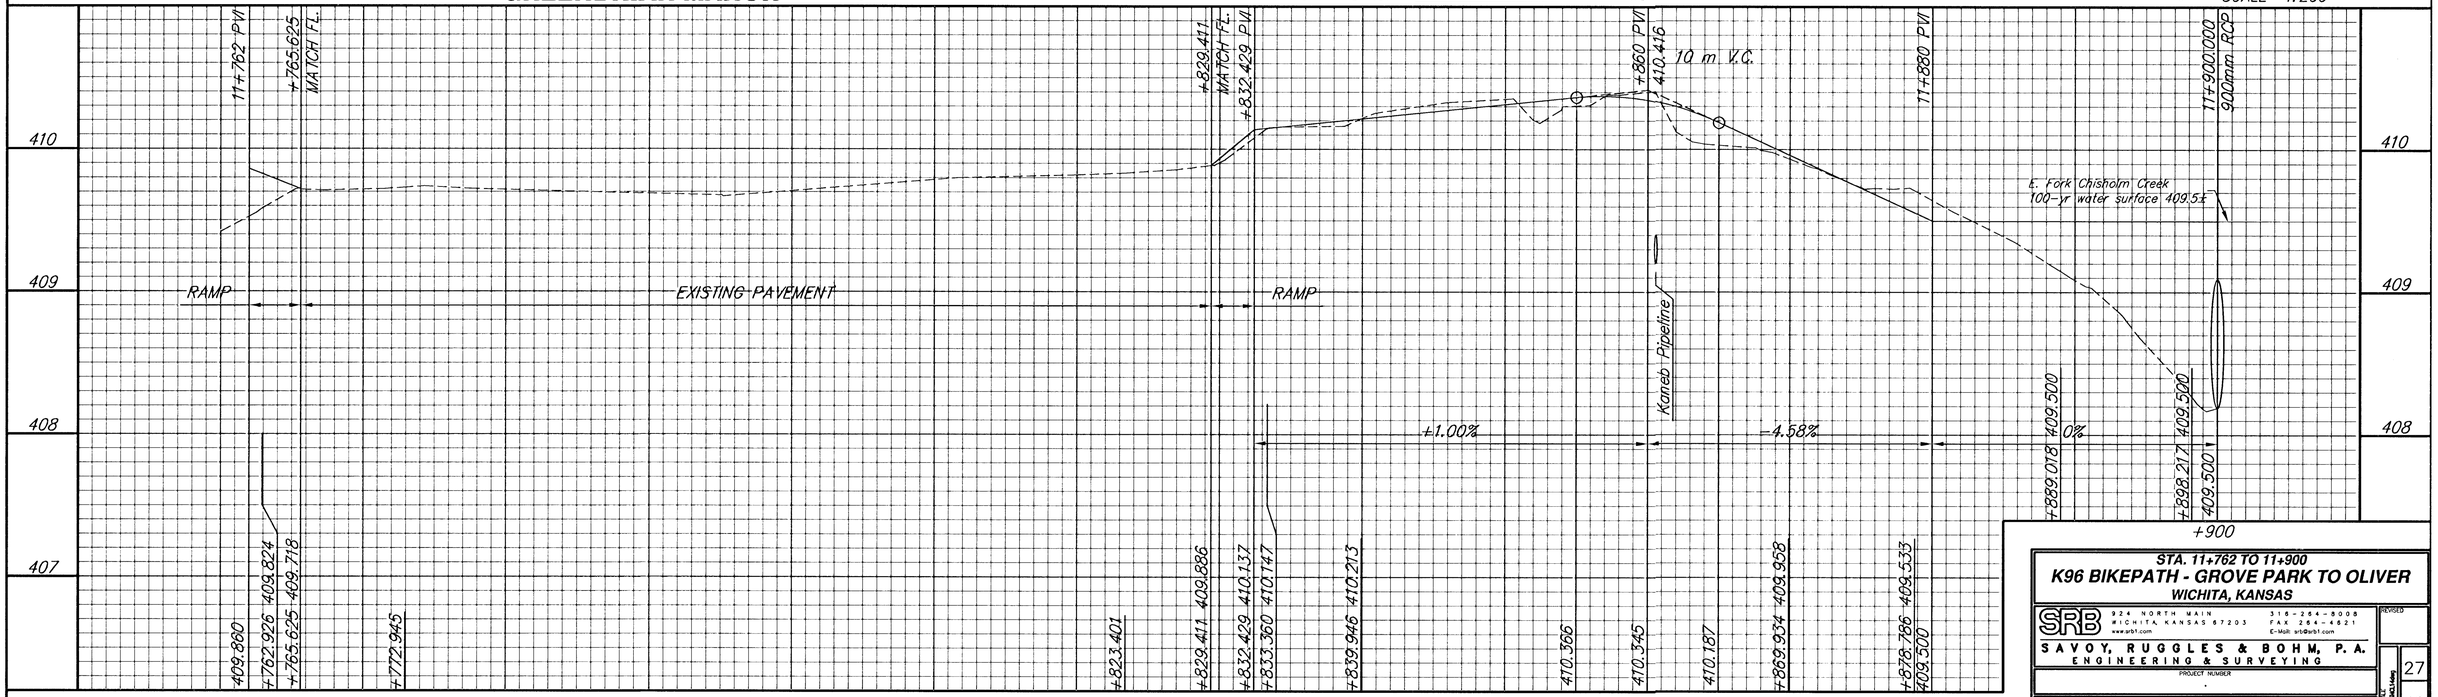

STA. 11+762 TO 11+900
K96 BIKEPATH - GROVE PARK TO OLIVER
WICHITA, KANSAS

SRB
924 NORTH MAIN WICHITA, KANSAS 67203
316-264-8008 FAX 264-4621
www.srb1.com E-Mail: srb@srb1.com
SAVOY, RUGGLES & BOHM, P. A.
ENGINEERING & SURVEYING

PROJECT NUMBER

DRAWN	DESIGN	REVIEW	DATE	UTILITY	SRB JOB
JTS	TCR	-	June 27, 2001		1554T

REVISED

27
49