FHWA REG. NO.	STATE	PROJECT NO.	YEAR	SHEET NUMBER	TOTAL SHEETS
7	KANSAS	87 N-0194-01	2001	37	43

1:800

NOTES:

1. TRAFFIC CONTROL TO BE IN PHASES AS SHOWN.
2. ARTERIAL ACCESS TO BE MAINTAINED AT ALL TIMES.

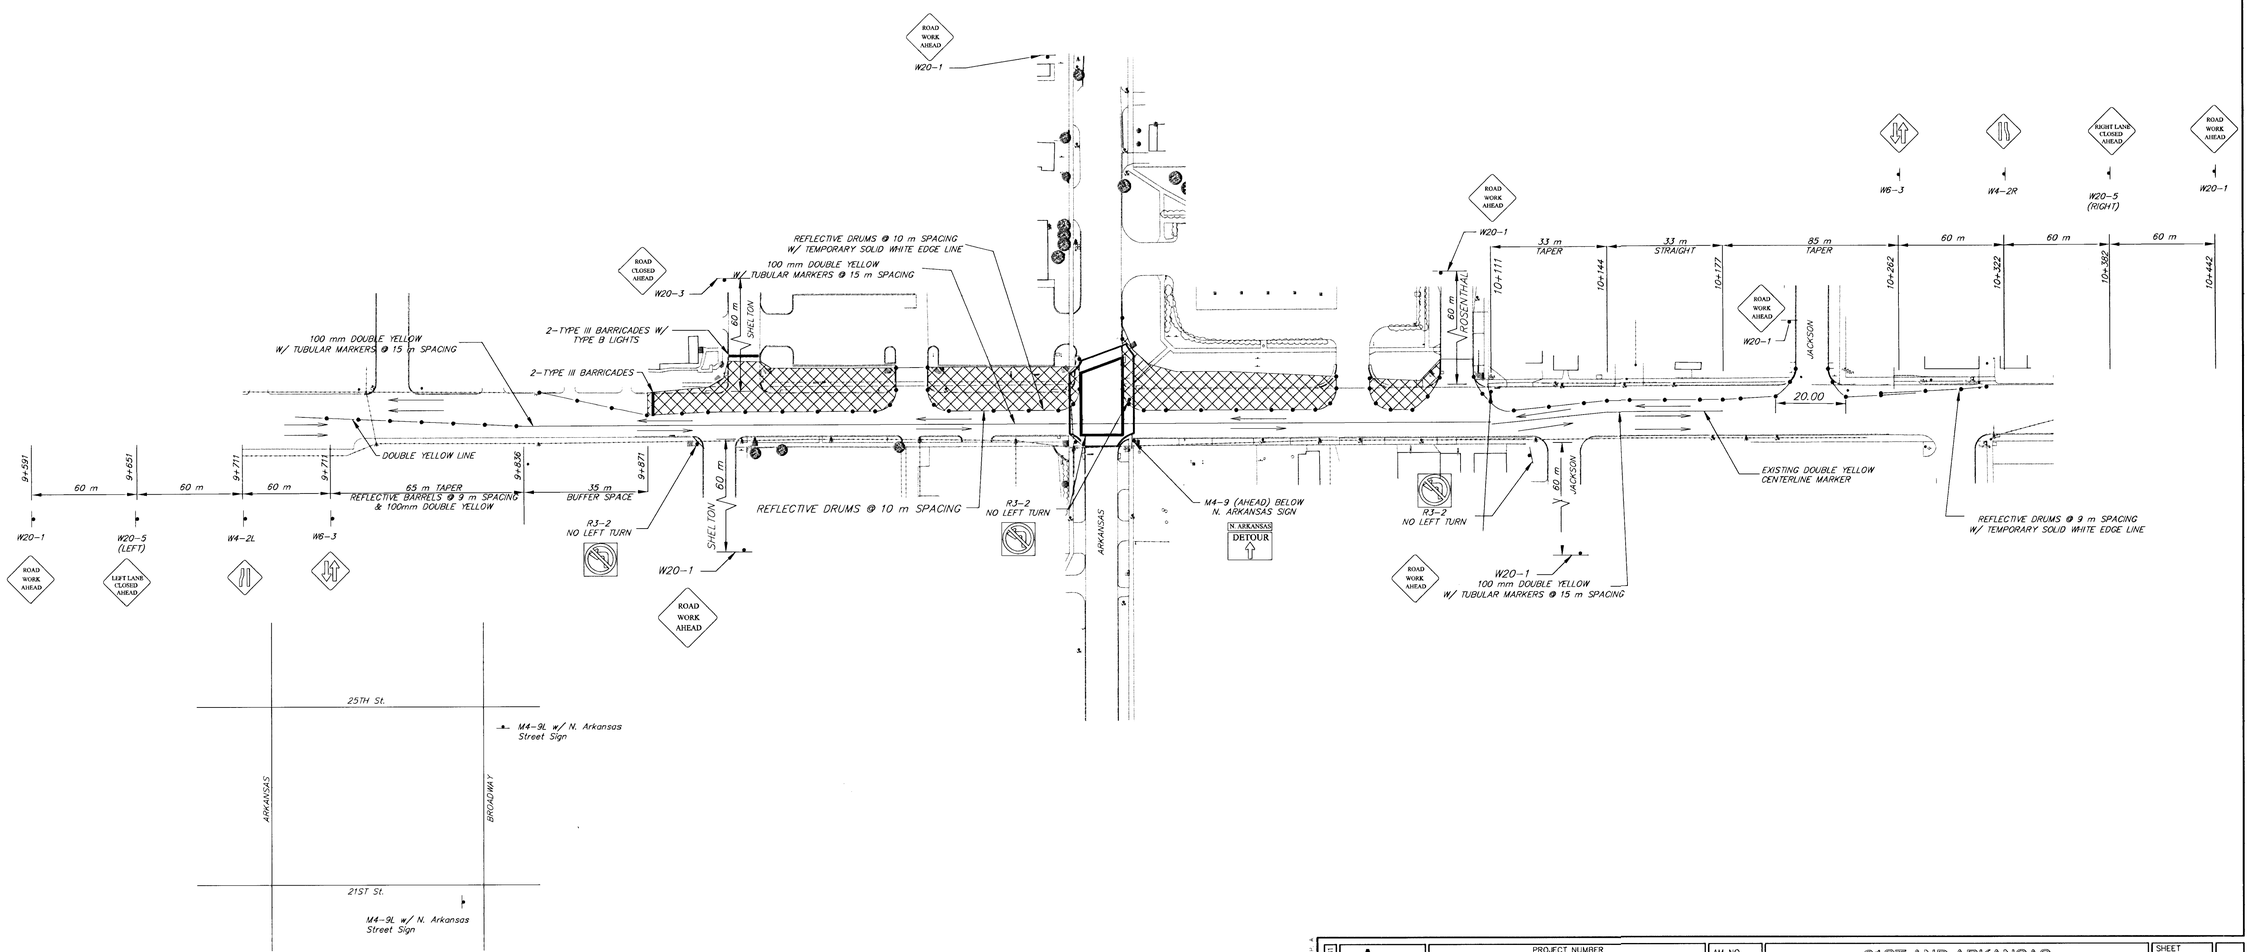

PROJECT NUMBER	AM NO.
472-82783	99147

DESIGN	DRAWN	FILE	DATE	SCALE
RR	RR	Traffic-800		1:800

21ST AND ARKANSAS

TRAFFIC CONTROL PLAN PHASE 4

CITY OF WICHITA

SHEET

OF

REVISED 6/11/01

© Austin Miller, P.A. 316/262-1285