E.F. INDICATES EACH FACE
N.F. INDICATES NEAR FACE
F.F. INDICATES FAR FACE

STATE	PROJECT NO.	YEAR	SHEET NO.	TOTAL SHEETS
KANSAS	87 N-0230-01	2003	28	73

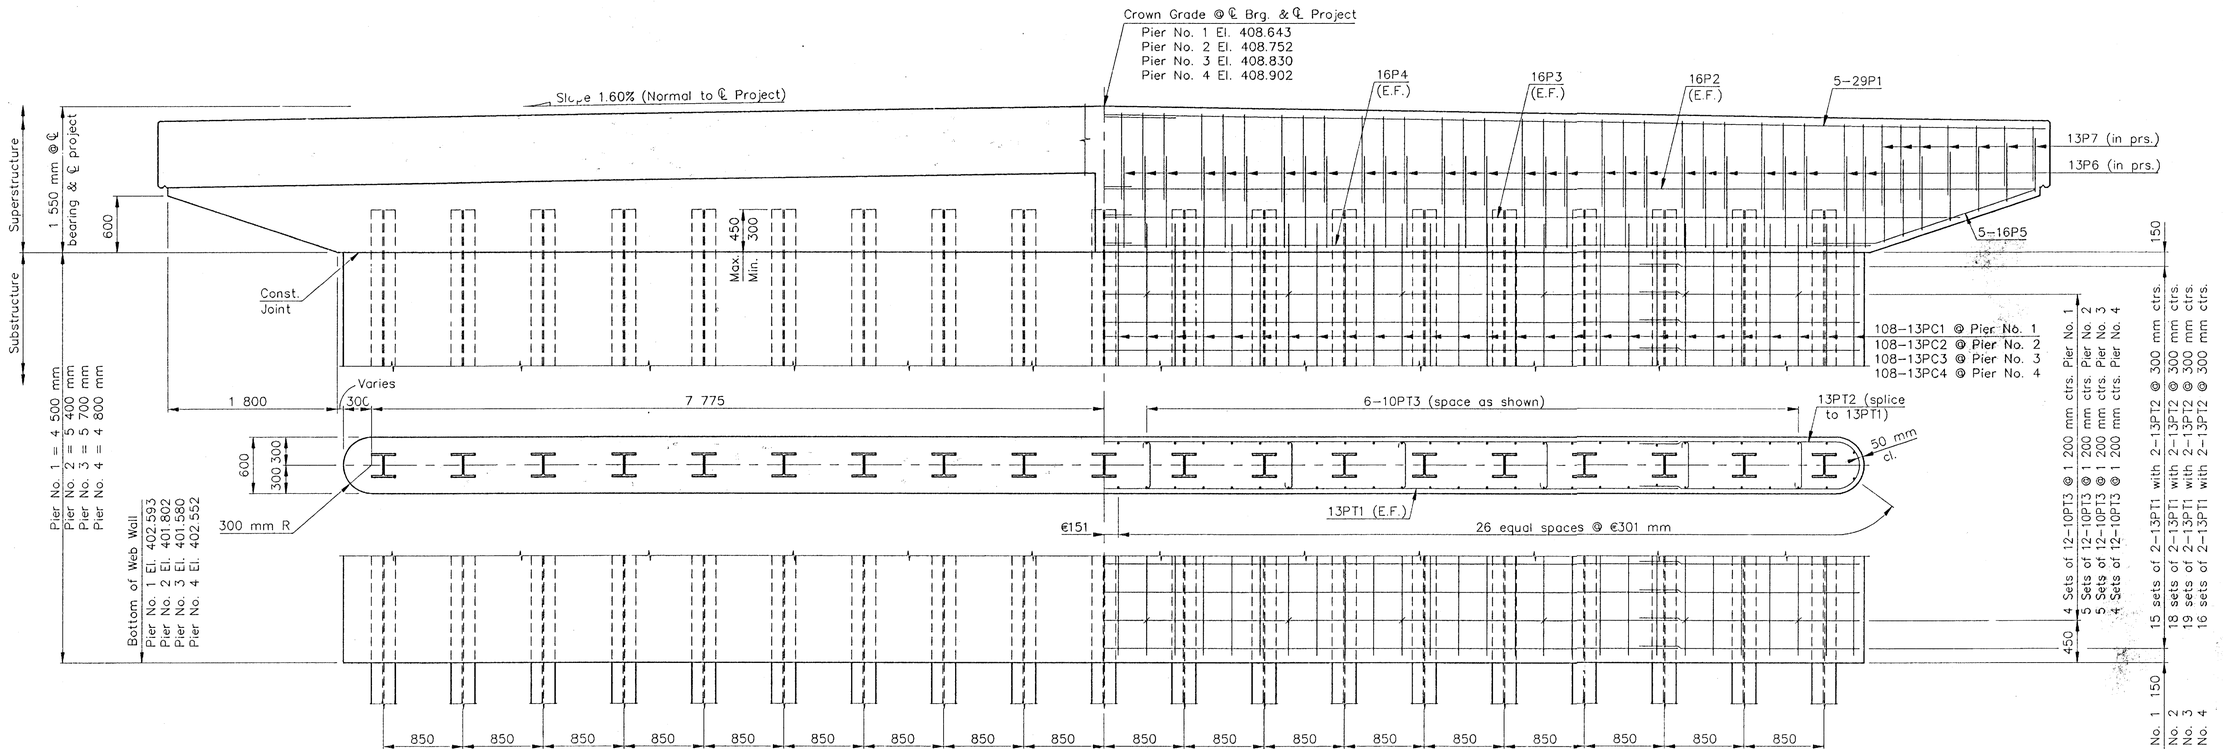

Note: 10PT3 bars shall be placed diagonally to tie both horizontal and vertical reinforcing.

PROJECT NO. 87 N-0230-01

PIER DETAILS

13TH STREET NORTH OVER COWSKIN CREEK

STA. 1+883 CITY OF WICHITA

Cook, Flatt & Strobel
ENGINEERS, P.A.

DESIGNED	RSC	SCALE	
DETAILED	DEG	DATE	
QUANTITIES		SHEET	OF

J:\02517\DWGS\PIER 1:30 (1:03)