STATE	PROJECT NO.	YEAR	SHEET NO.	TOTAL SHEETS
KANSAS	87 N-0230-01	2003	30	73

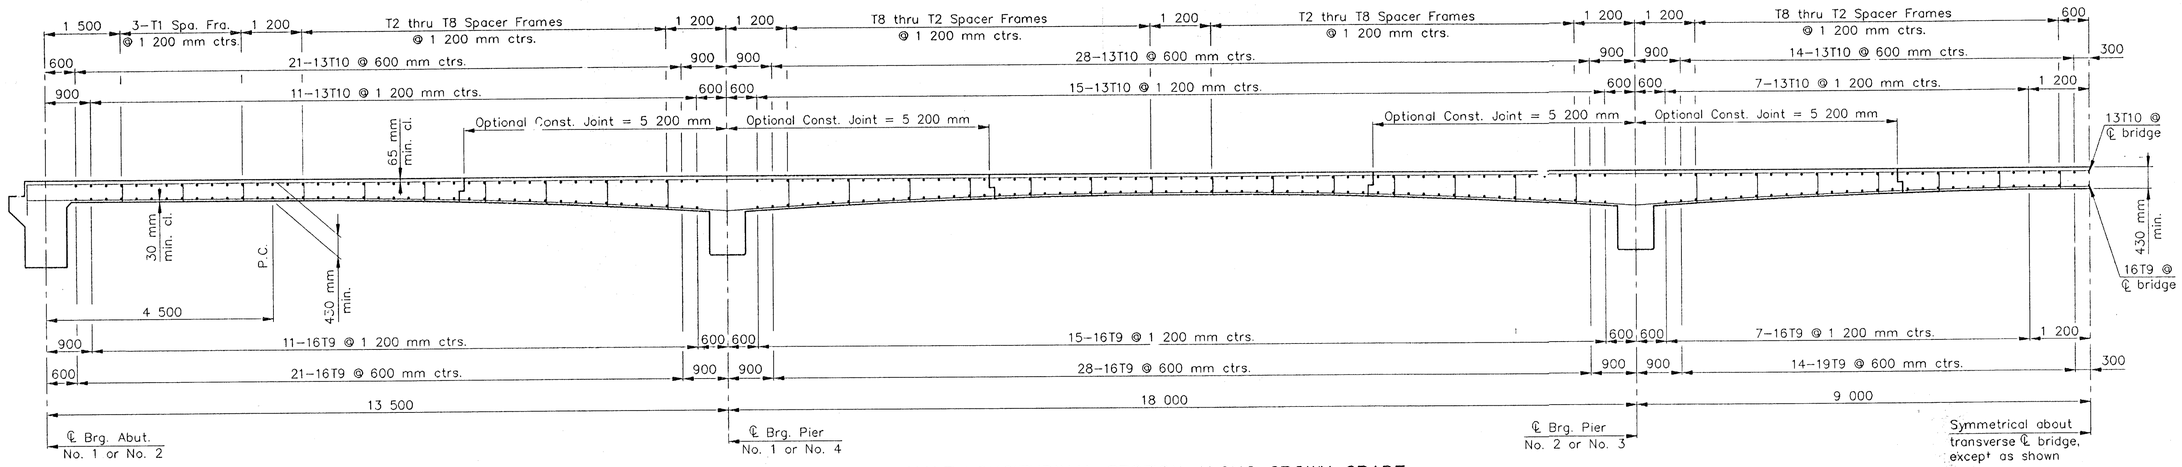

HALF LONGITUDINAL SECTION ALONG CROWN GRADE

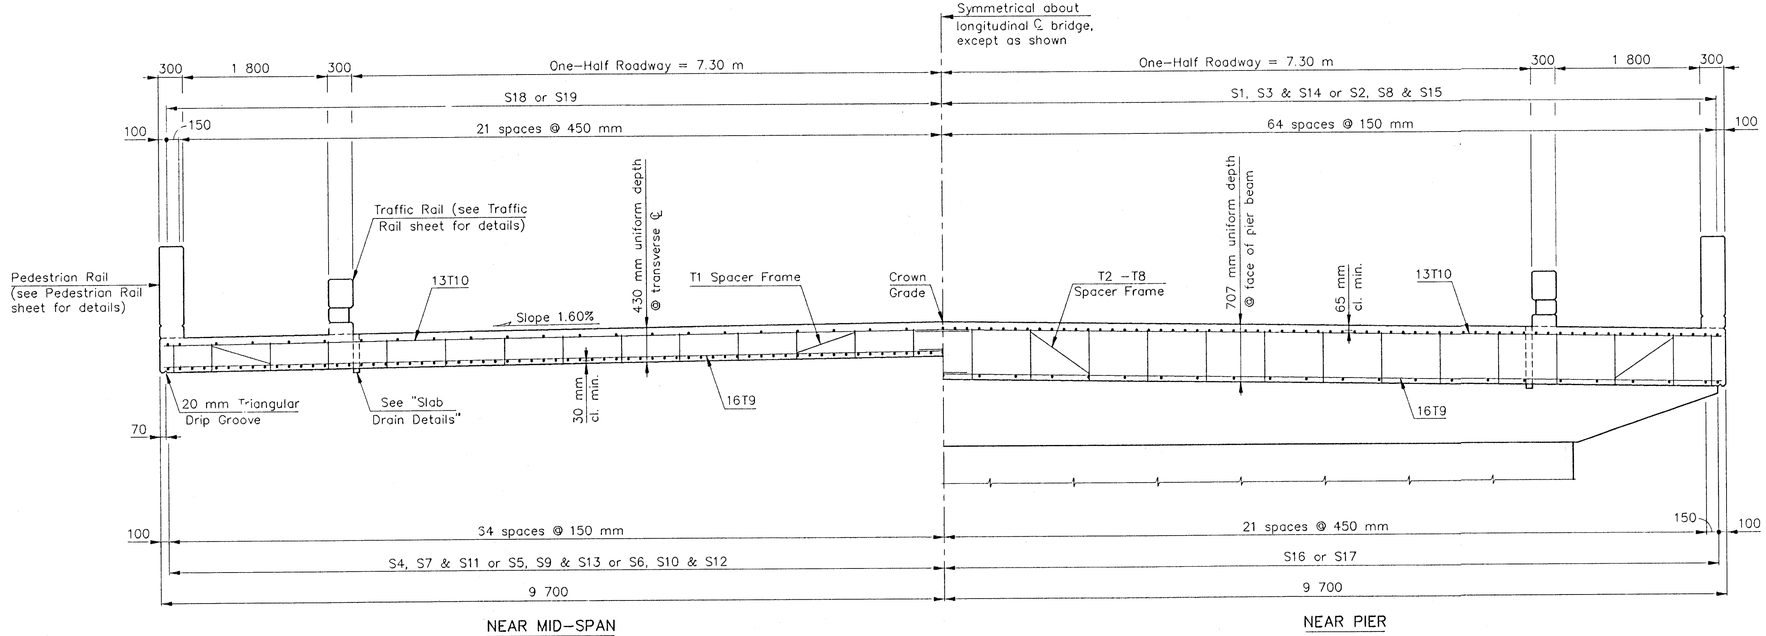

TYPICAL SECTION
(Perpendicular to ℄ project)

PROJECT NO. 87 N-0230-01

SLAB SECTIONS

13TH STREET NORTH OVER COWSKIN CREEK

STA. 1+883 CITY OF WICHITA

Cook, Flatt & Strobel
ENGINEERS, P.A.

DESIGNED	RSC	SCALE	
DETAILED	DEG	DATE	
QUANTITIES		SHEET	OF

J:\02517\DWGS\SLAB2 1:70 (1:.07)