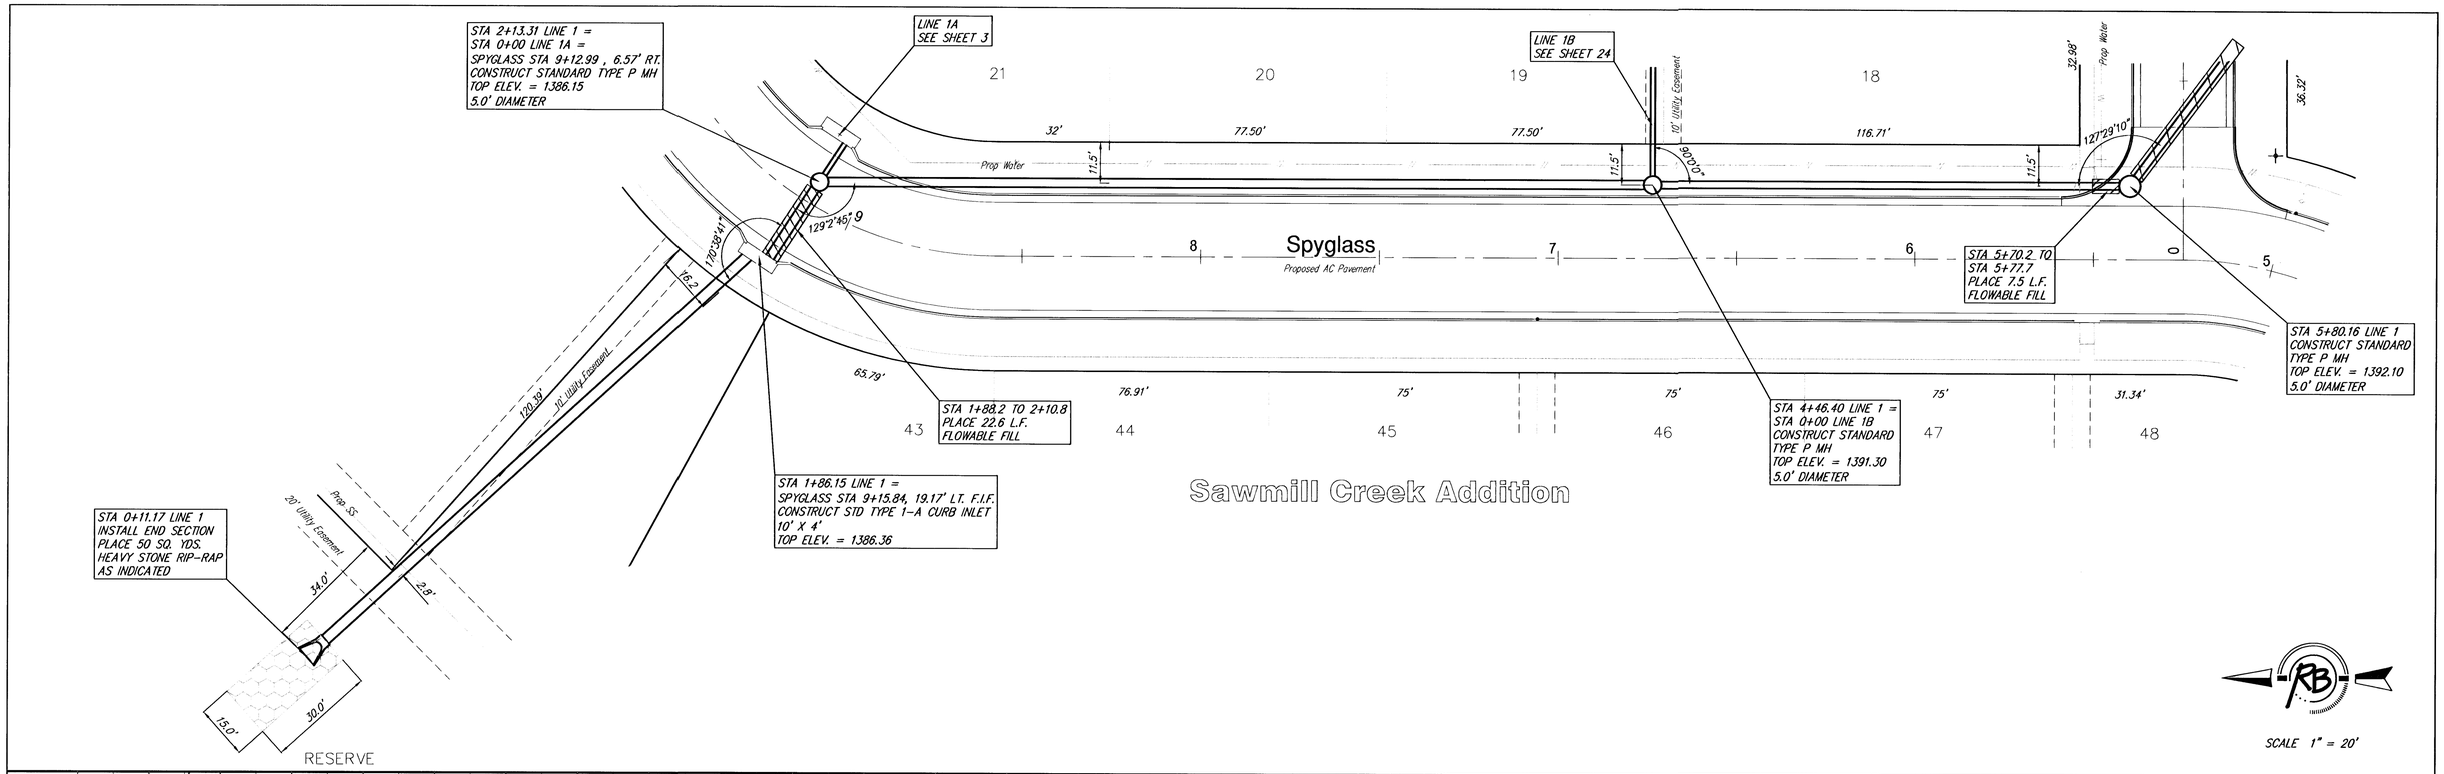

DESIGN CMB	DRAWN EJG
UTILITY	DATE Nov. 28, 2002
REVISED	REVIEW
PROJECT NUMBER 472-83624	DRAWING FILE Storm Sewer {SWS 02}

Sawmill Creek Addition
Storm Sewer
WICHITA, KANSAS

Ruggles & Bohm, P.A.
Engineering, Surveying, Land Planning
924 North Main
Wichita, Kansas 67203
www.rbkansas.com
(316) 264-8008
(316) 264-4621 fax
E-mail: info@rbkansas.com

RB JOB 2183E