PROJECT NO.	SHEET NO.	TOTAL SHEETS
472-83676	6	23

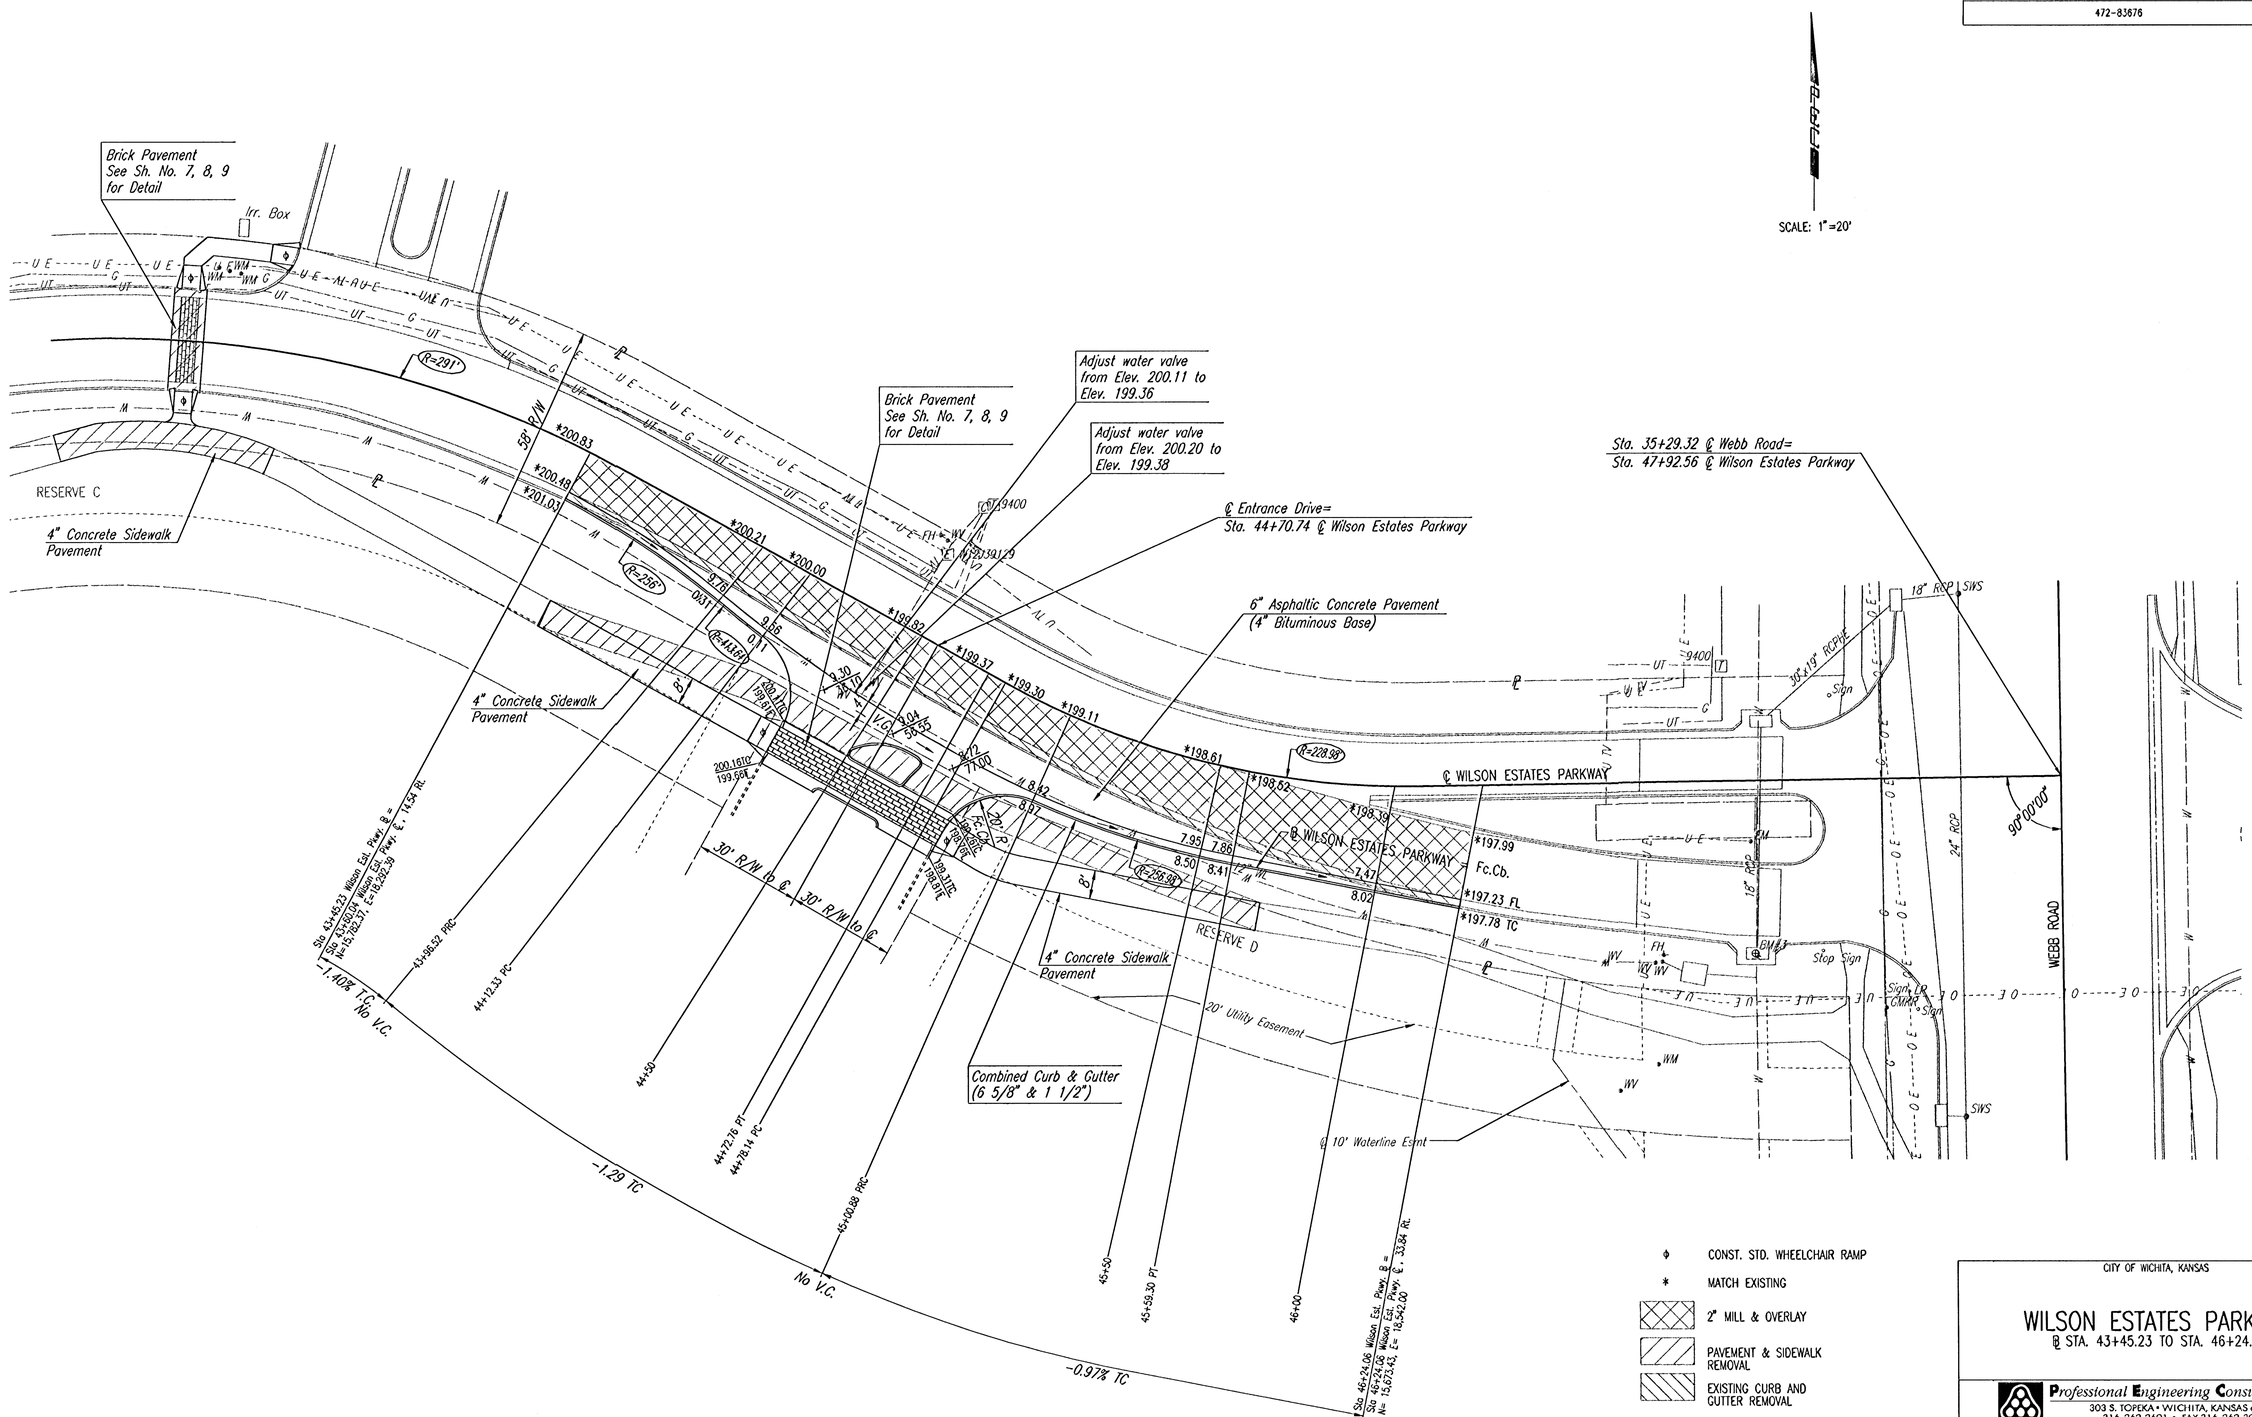

CITY OF WICHITA, KANSAS

WILSON ESTATES PARKWAY

℄ STA. 43+45.23 TO STA. 46+24.06

Professional Engineering Consultants, P.A.
303 S. TOPEKA • WICHITA, KANSAS 67202
316-262-2691 • FAX 316-262-3003

Designed by	RWM	Checked by	BER
Drawn by	GJR, SAW	Date JANUARY 2003	Job No. 02621

DSNR: SAD OPER: DEP SCALE: 1=20.00
Q:\2002\02621\Streets\Wilson Est-Pave1 02-06-2003 04:13:58 pm