Drawn By :
Plotted By :

NOTE BOOK NO.	TEMPLATE		
	AREAS		
	AREAS CHECKED		

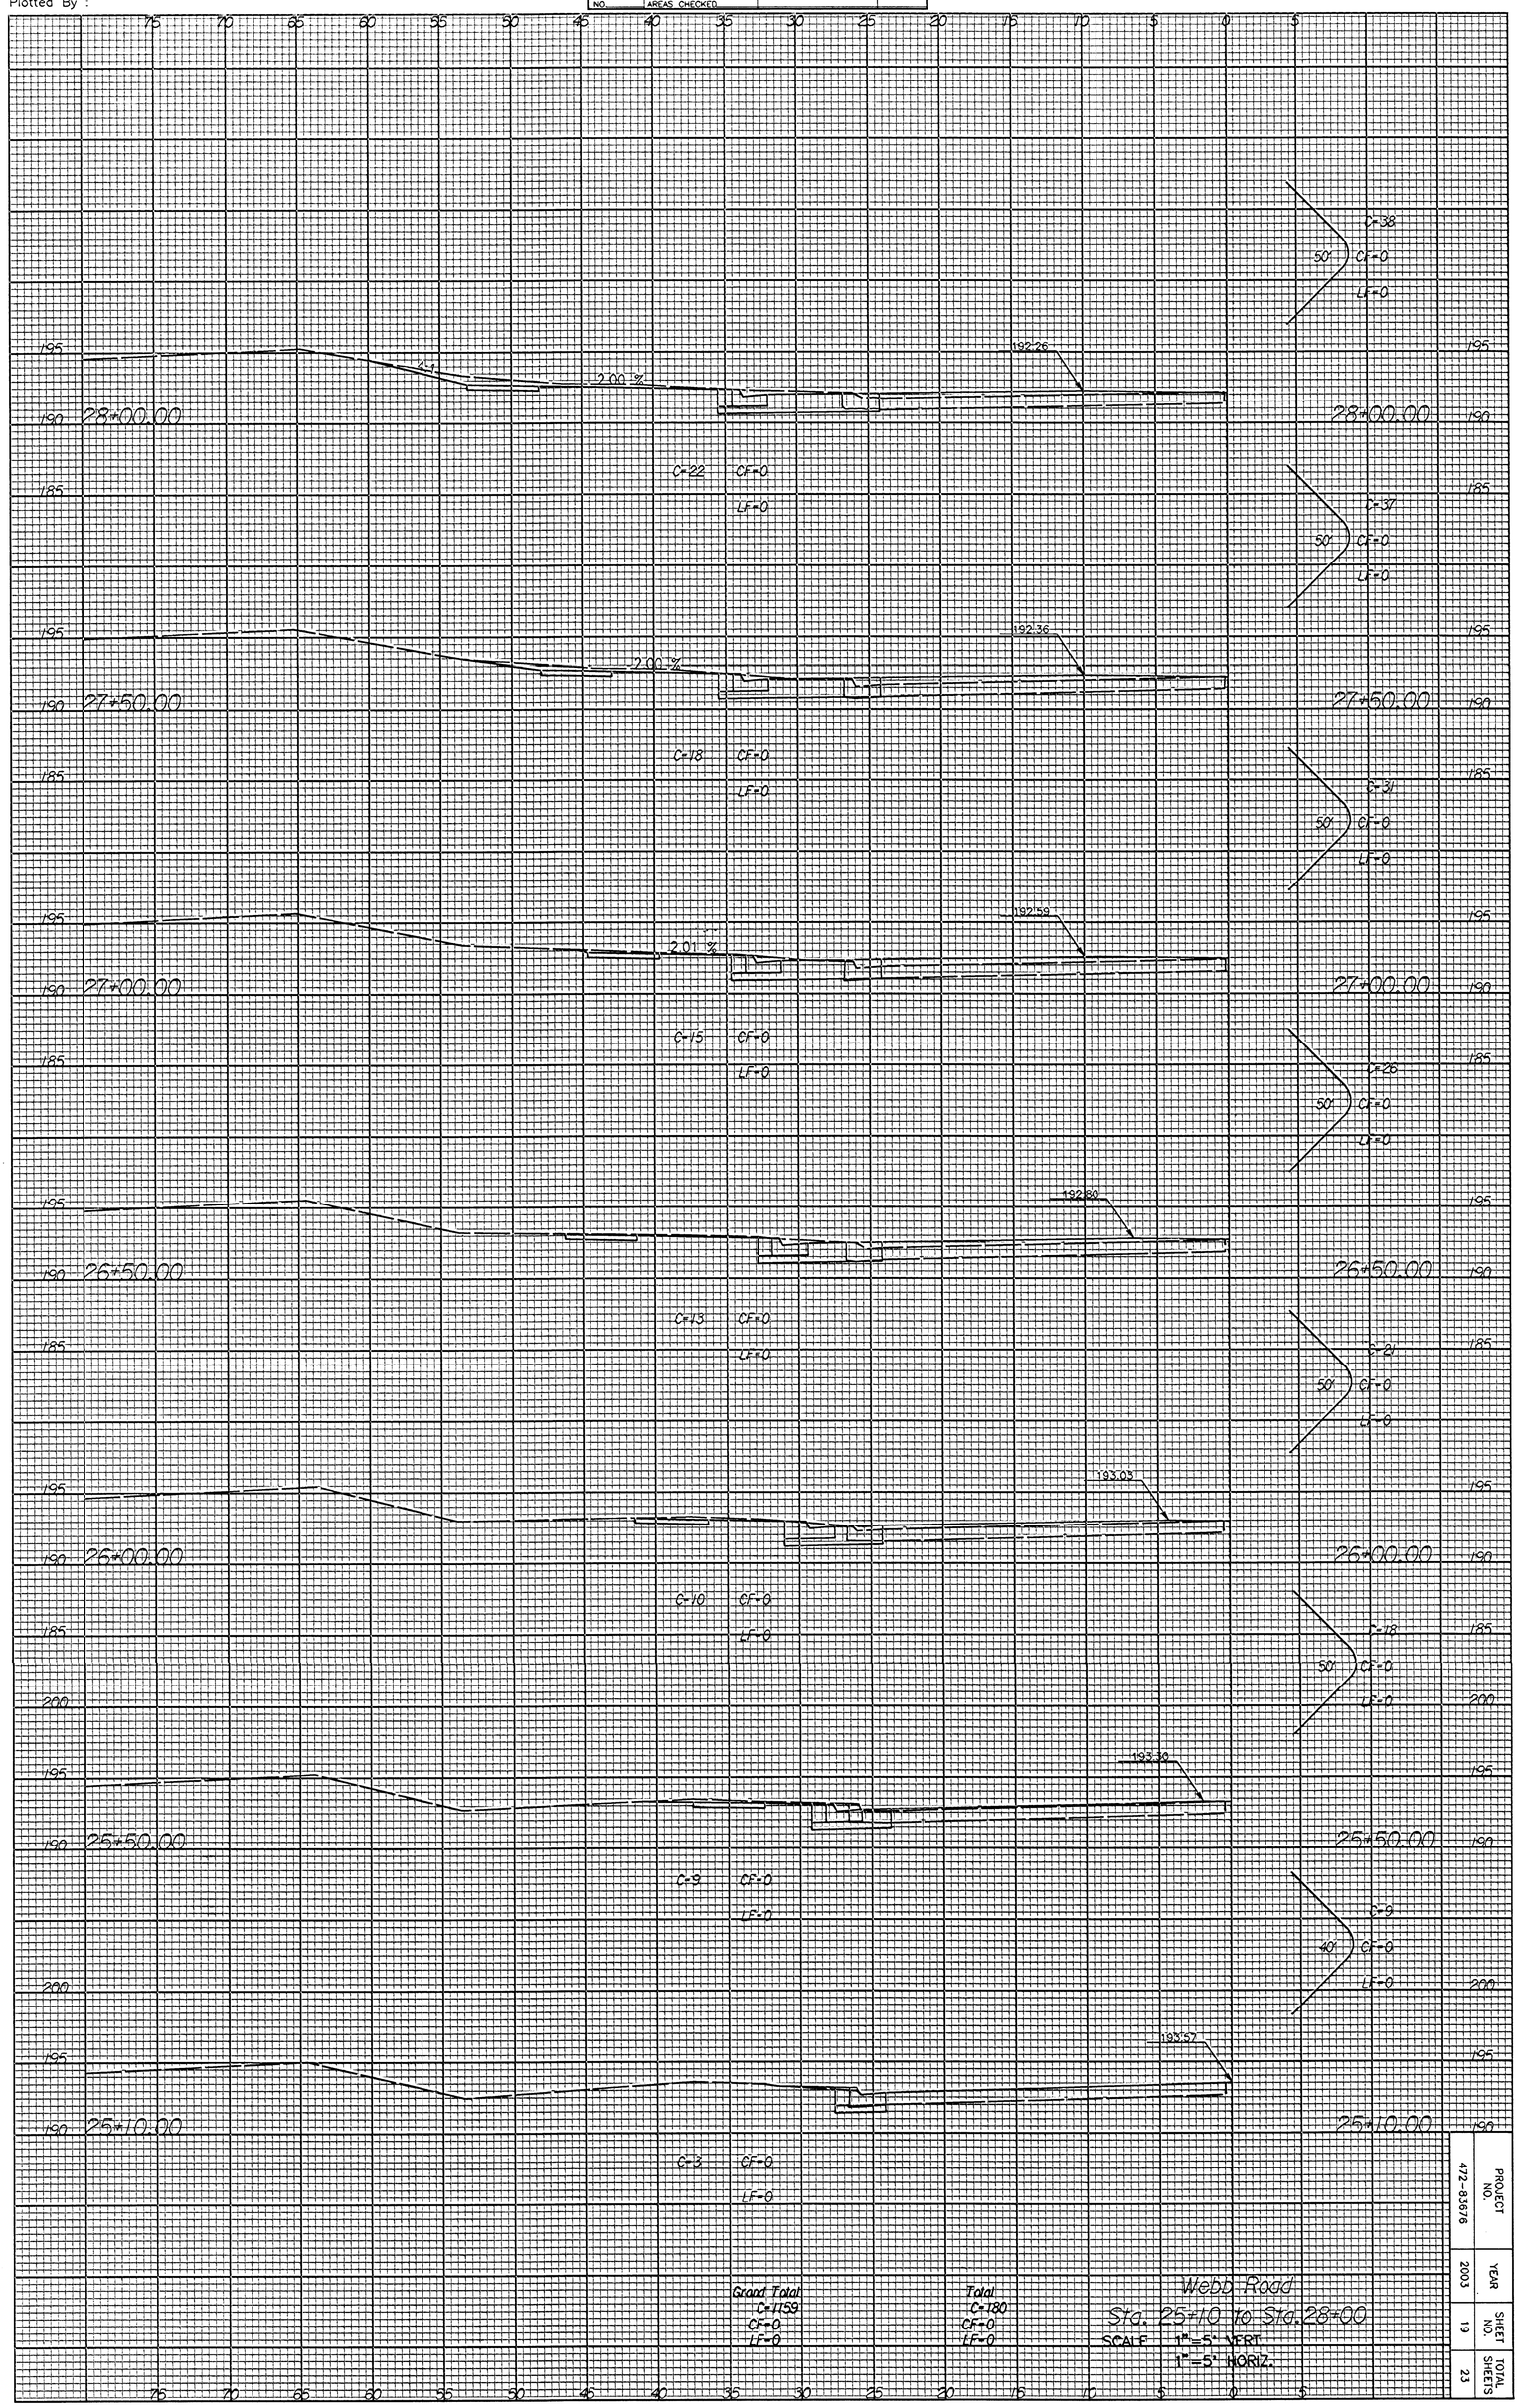

PROJECT NO.	YEAR	SHEET NO.	TOTAL SHEETS
472-83676	2003	19	23