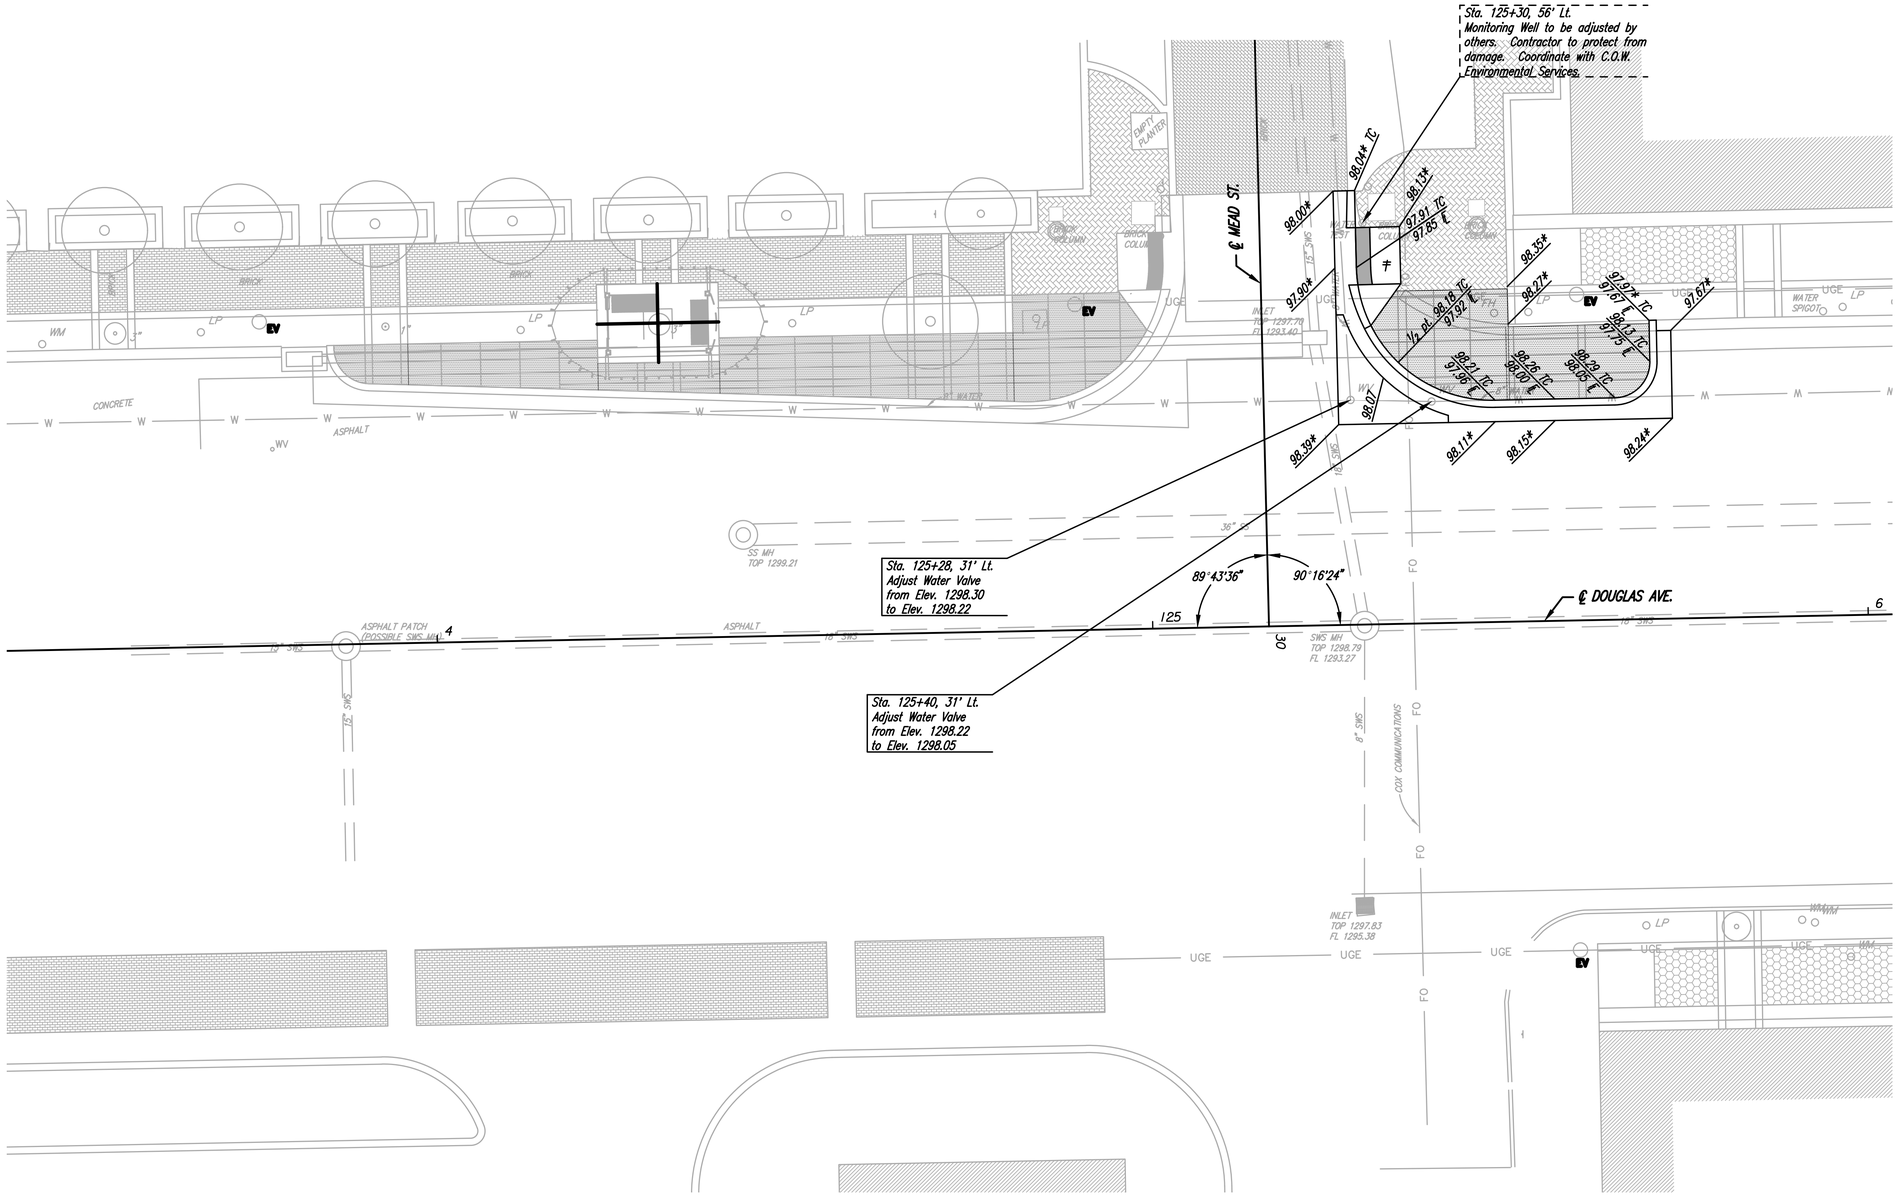

CIVIL PLAN

1"=10'-0"

NORTH

LEGEND

* – Match existing
‡ – Wheelchair Ramp w/Detectable Warning

Note:
Sidewalk Maximum Allowable Cross-Slope = 2.0%

Bench Mark 356: Chiseled square on the top of curb at the west curb return at the northwest corner of drive entrance on the south side of Douglas, 129'± east of east face of railroad bridge over Douglas
Elevation = 1299.21 (NAVD88)

Bench Mark 357: Chiseled square on the top of curb on the north side of Douglas, 92.5'± west of centerline of rock island, in front of west entrance to building #804
Elevation = 1298.16 (NAVD88)

PEC PROFESSIONAL ENGINEERING CONSULTANTS, P.A.
303 SOUTH TOPEKA WICHITA, KS 67202
316-262-2691 www.pec1.com

PRINTS ISSUED

DATE	PURPOSE	NO.
12.02.16	FOR BID	

DOUGLAS AVE.
STREETSCAPE
IMPROVEMENTS
WICHITA, KS

LK Architecture
Architecture • Engineering • Planning • Interior Design • Landscape Architecture

LK Architecture Inc. ©
345 RIVERVIEW,WICHITA,KS 67203
Phone (316) 268-0230 Fax: (316) 268-0205
CONTACT: Jeffery A. Best, ASLA

PROJECT NUMBER:
15749.01

SHEET TITLE:
INTERSECTION DETAIL
DOUGLAS & MEAD

SHEET NUMBER:
C15