



±

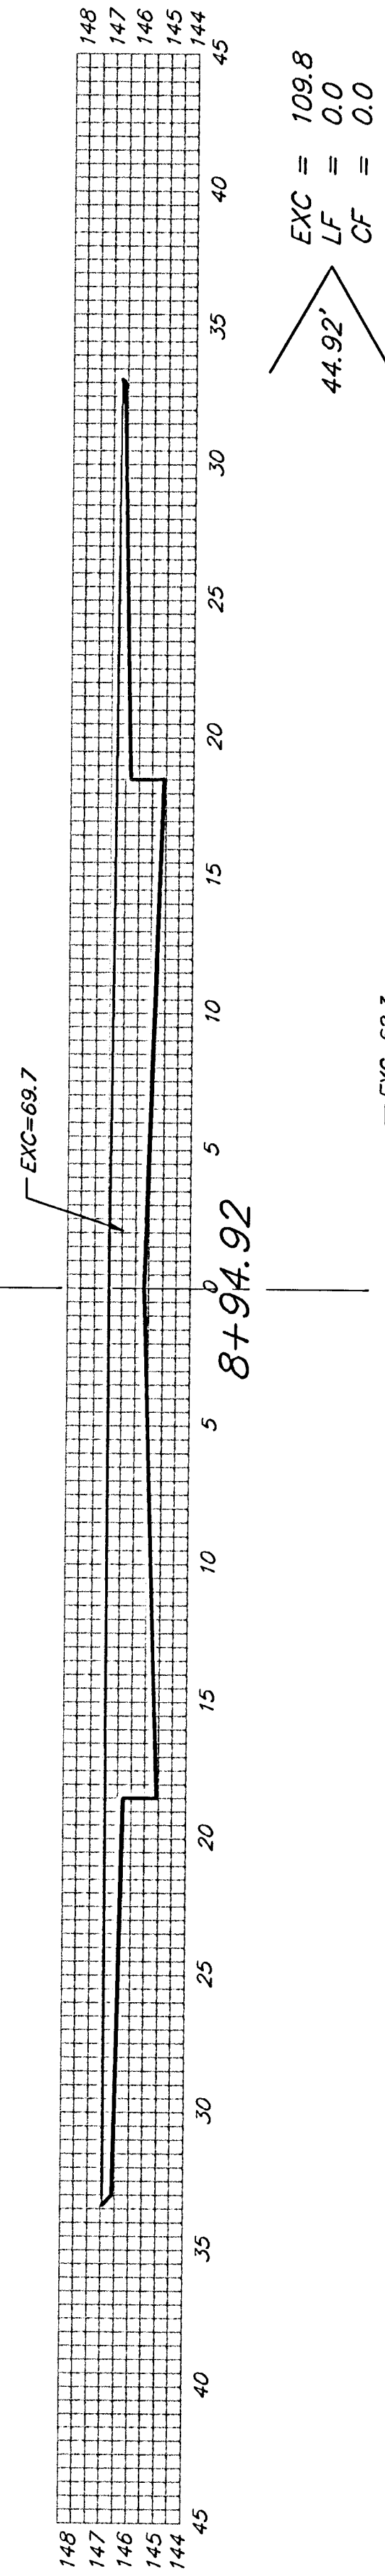

EXC = 109.8  
LF = 0.0  
CF = 0.0


44.92'

50'

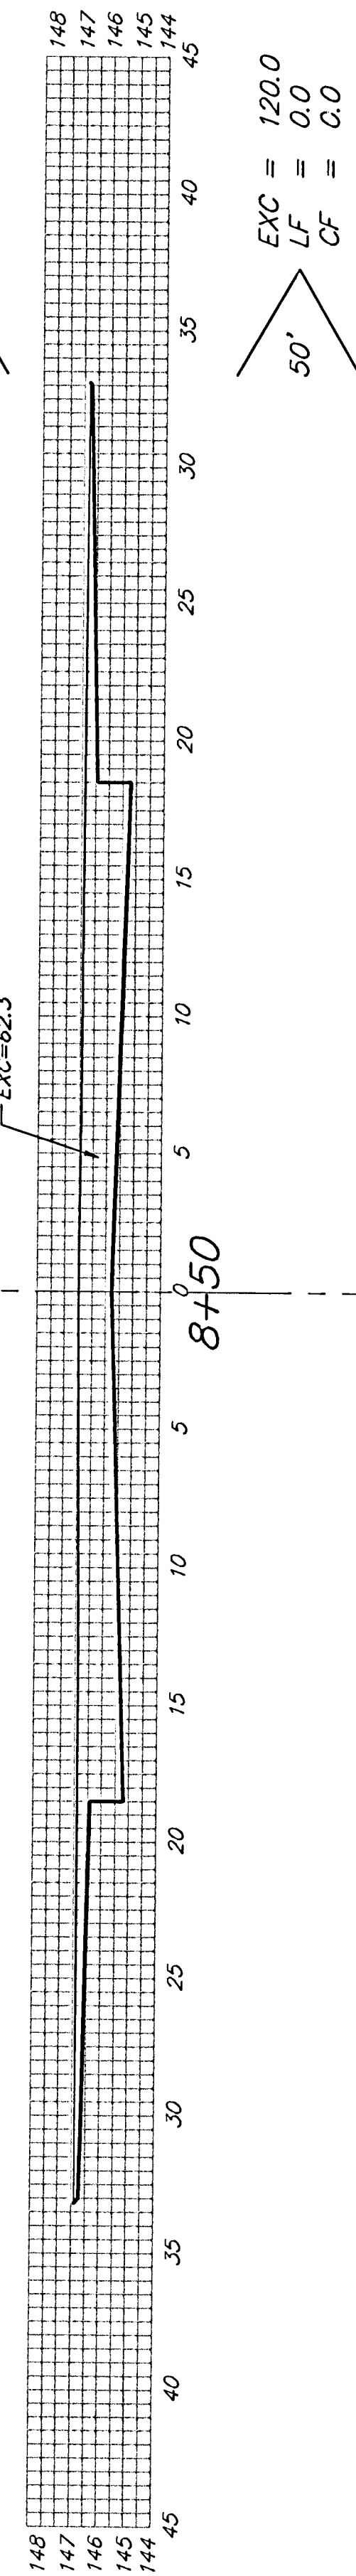


EXC = 120.0  
LF = 0.0  
CF = 0.0

50'

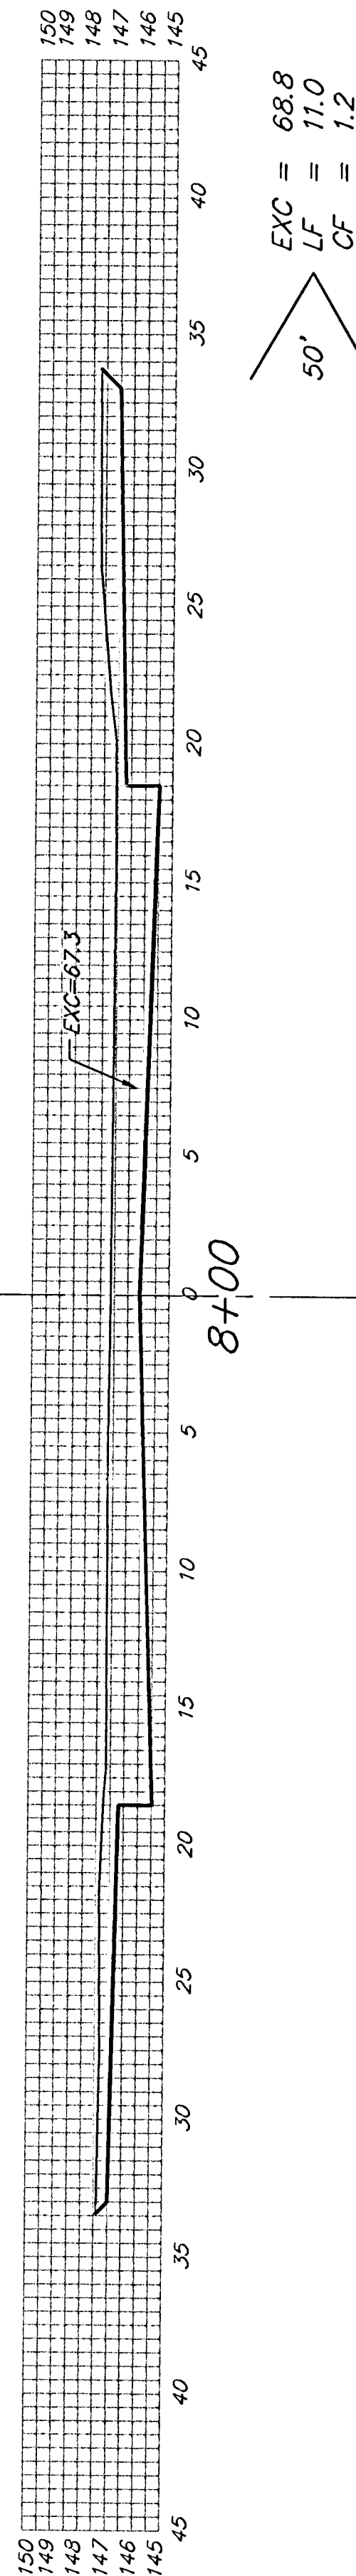


EXC = 68.8  
LF = 11.0  
CF = 1.2

50'

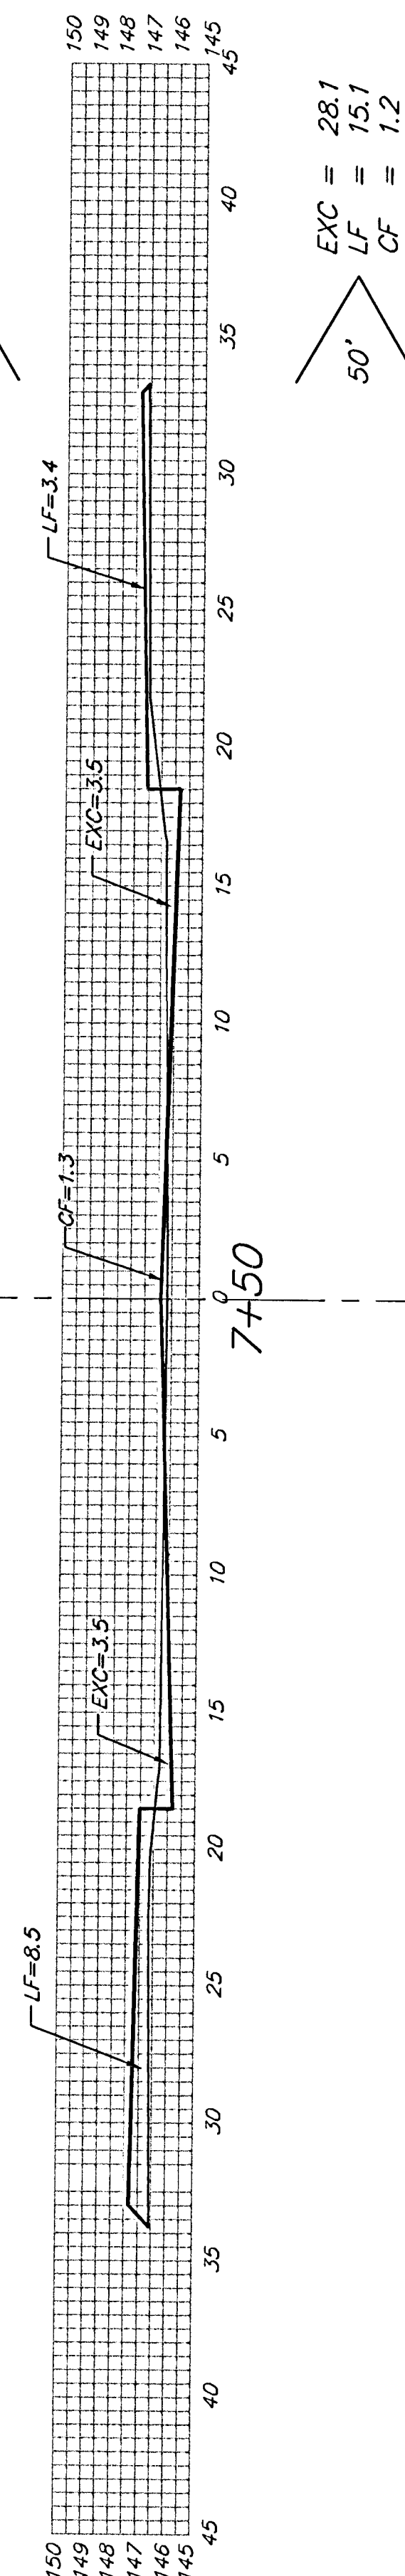


EXC = 28.1  
LF = 15.1  
CF = 1.2

50'

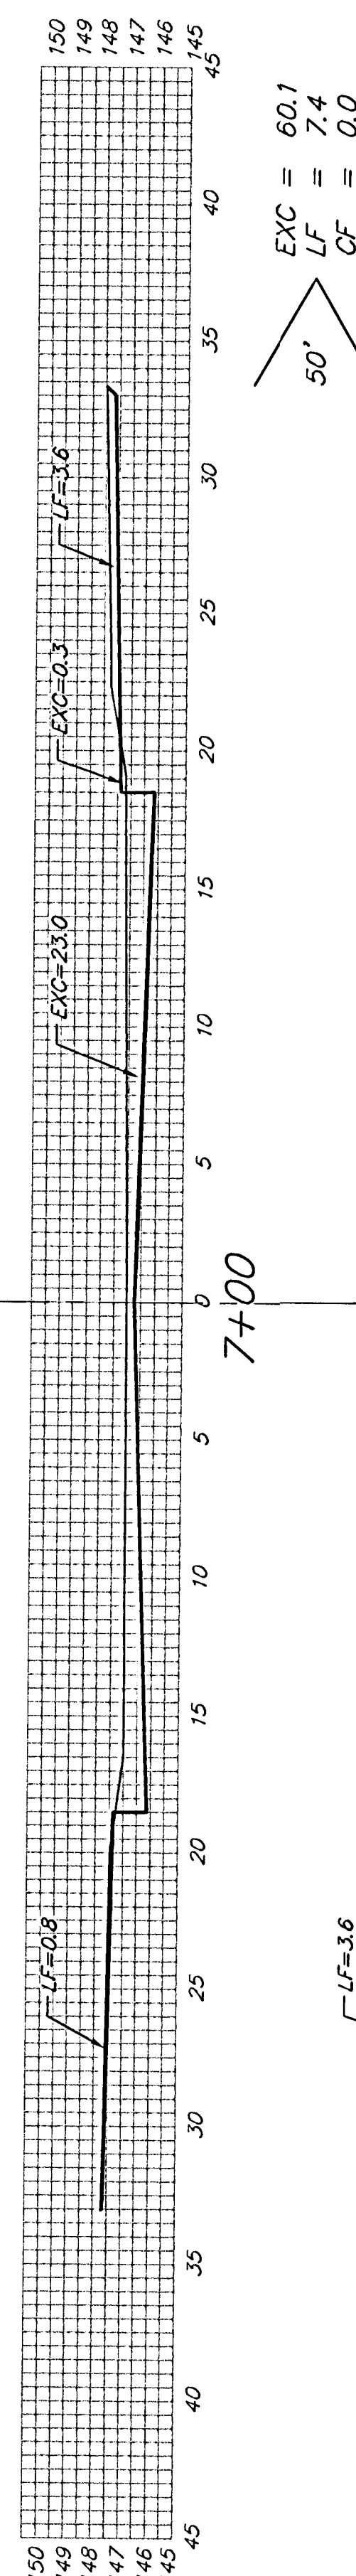


EXC = 60.1  
LF = 7.4  
CF = 0.0

50'

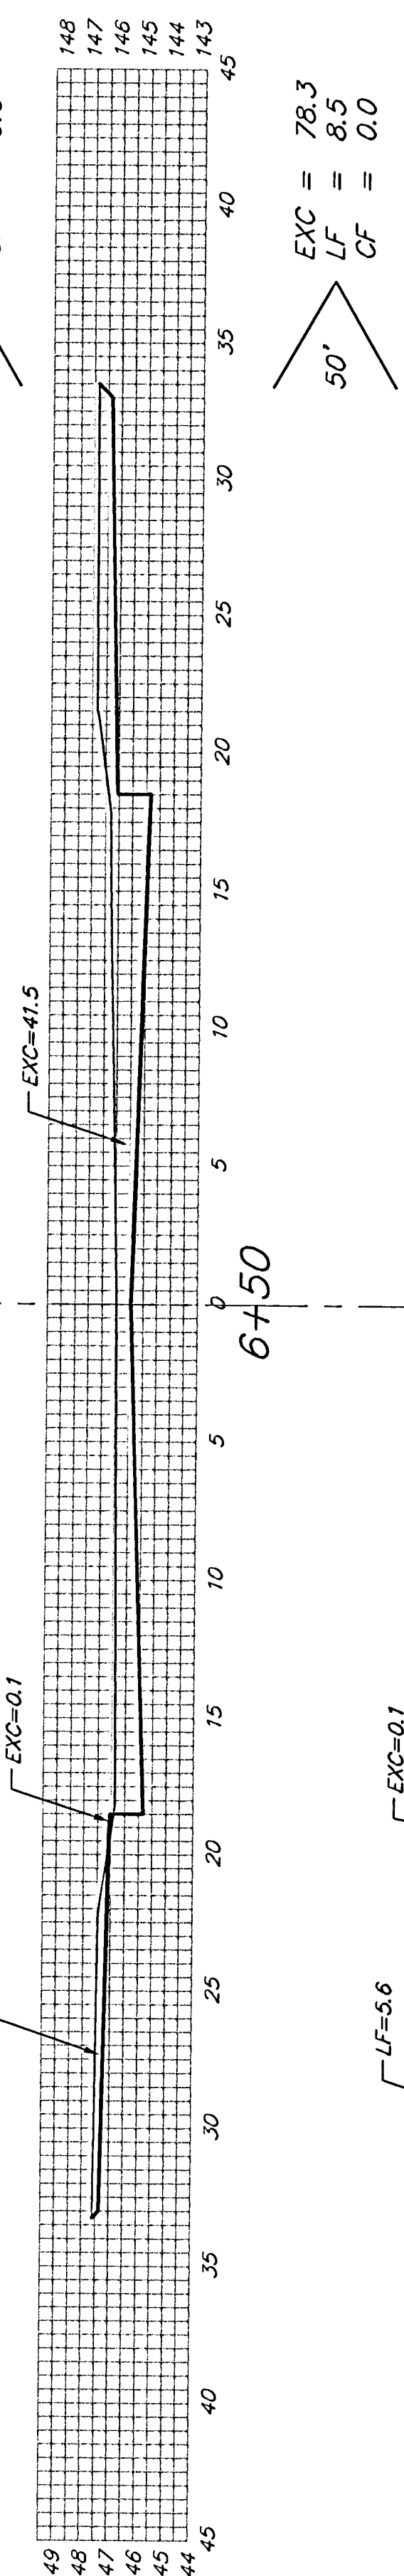


EXC = 78.3  
LF = 8.5  
CF = 0.0

50'

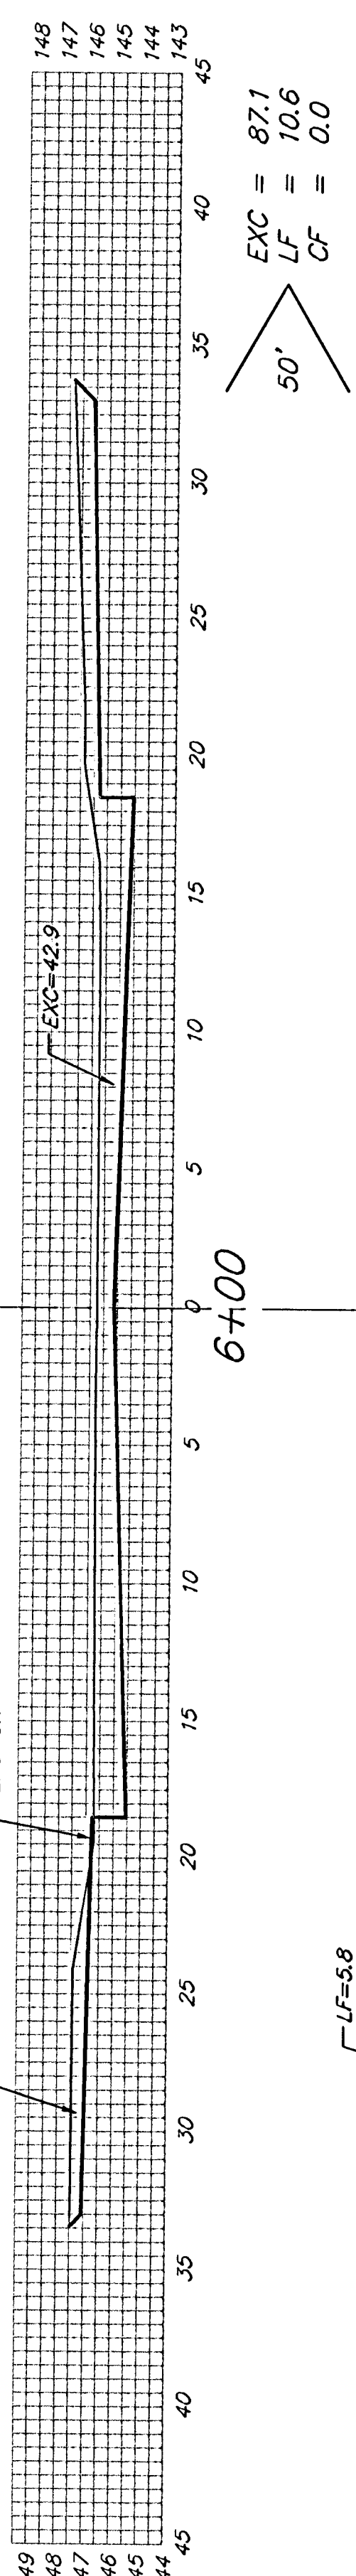

EXC = 87.1  
LF = 10.6  
CF = 0.0

50'

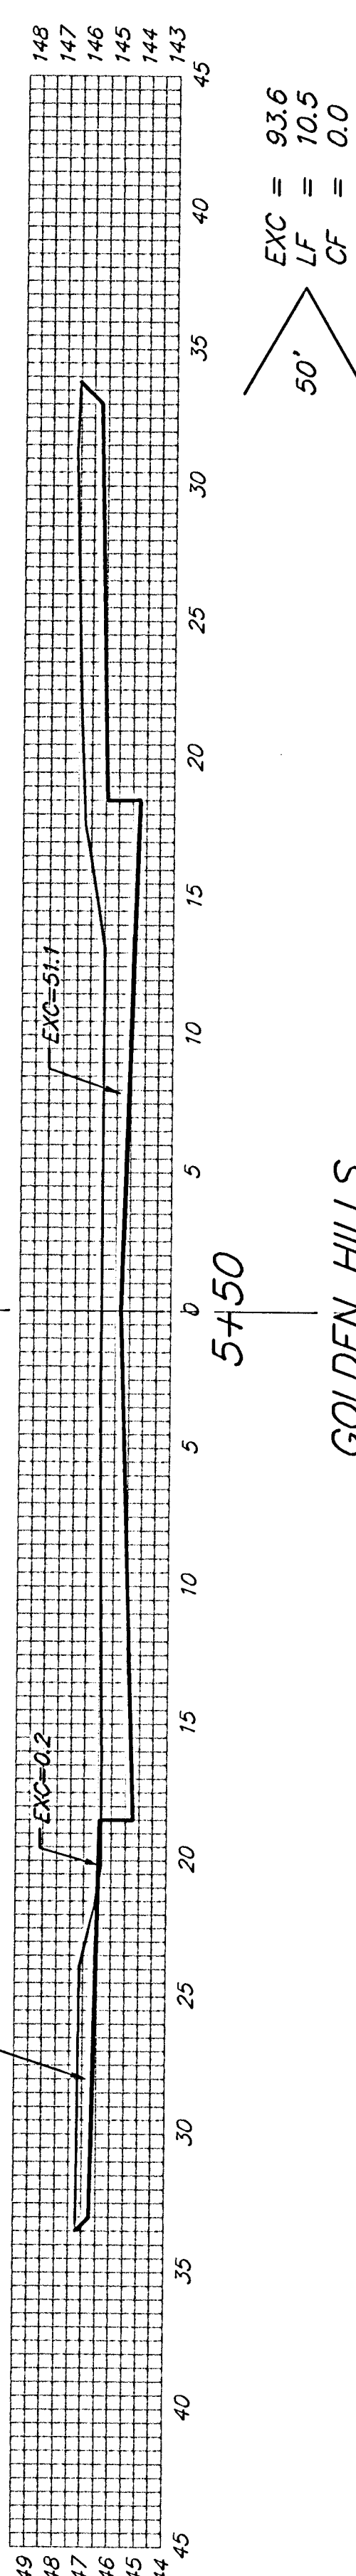

EXC = 93.6  
LF = 10.5  
CF = 0.0

50'

GOLDEN HILLS

Sheet Totals:  
Excavation = 645.8 C.Y.  
Loose Fill = 63.1 C.Y.  
Compacted Fill = 2.4 C.Y.

**BAUGHMAN COMPANY P.A.**  
ENGINEERING, SURVEYING, & PLANNING  
316-262-7271 • 315 ELLIS • WICHITA, KANSAS 67211

PROJECT NUMBER  
**472-83384**

REV.  
SHEET  
**41**  
OF  
**43**

Flat Creek VPL 1/89