




16.94' $\begin{cases} \text{EXC} = 24.3 \\ \text{LF} = 0.8 \\ \text{CF} = 0.0 \end{cases}$

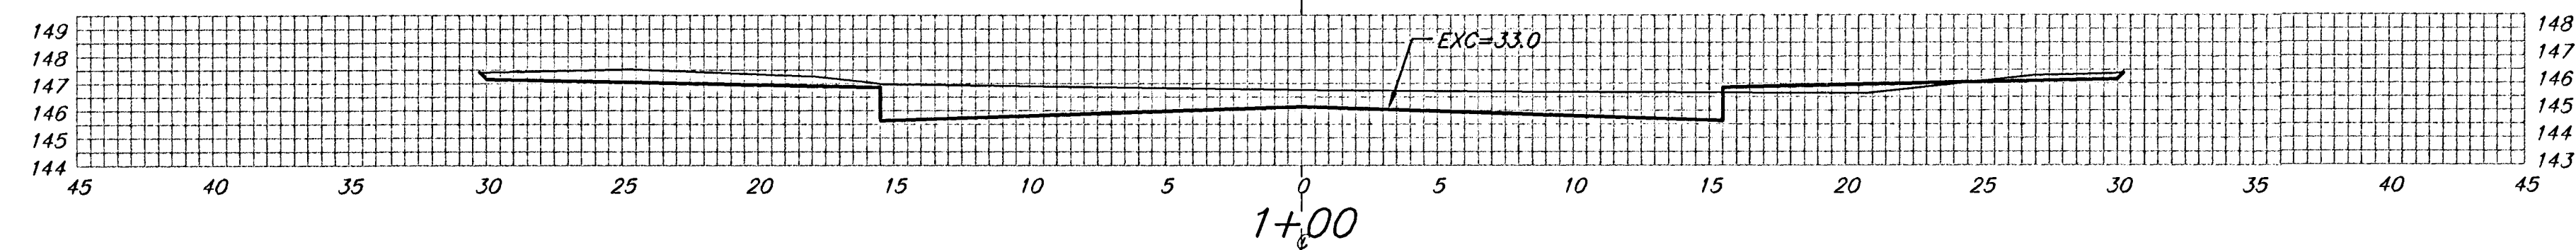


52.41' $\begin{cases} \text{EXC} = 121.2 \\ \text{LF} = 0.0 \\ \text{CF} = 0.0 \end{cases}$

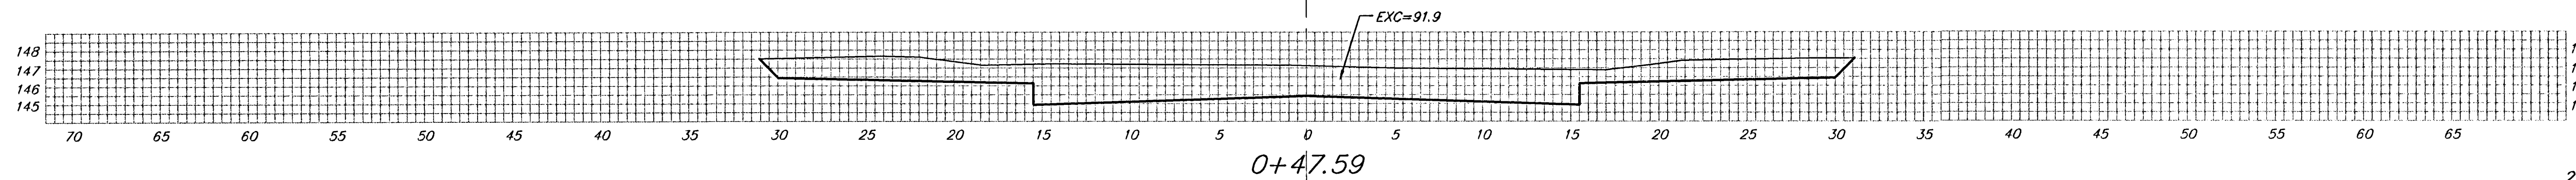


22.59' $\begin{cases} \text{EXC} = 69.9 \\ \text{LF} = 0.0 \\ \text{CF} = 0.0 \end{cases}$

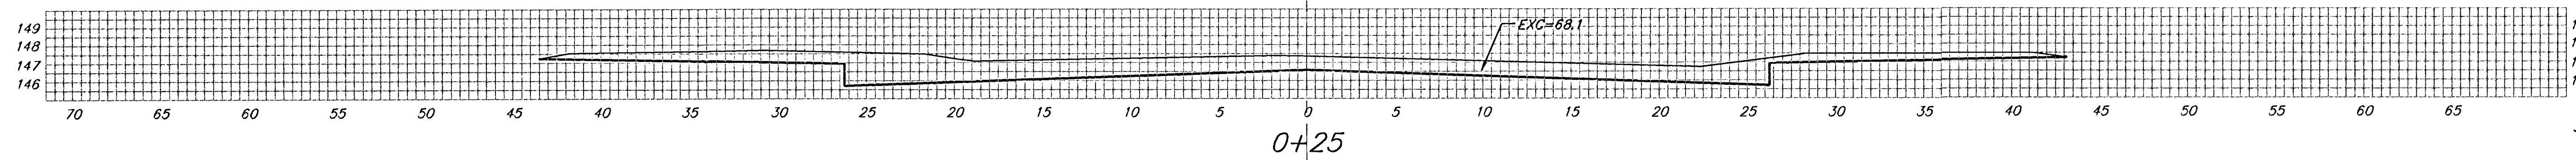


25' $\begin{cases} \text{EXC} = 35.4 \\ \text{LF} = 5.0 \\ \text{CF} = 6.8 \end{cases}$

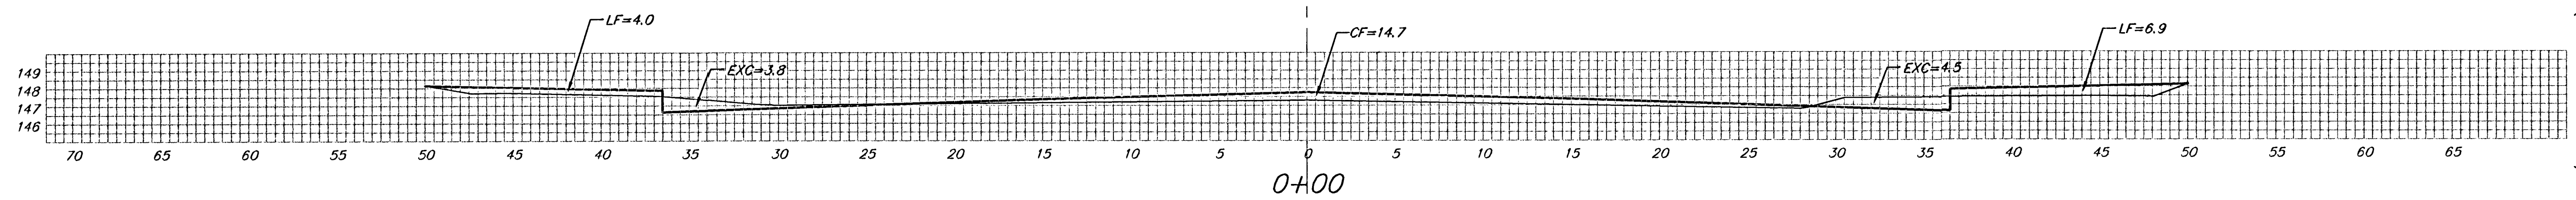


15' $\begin{cases} \text{EXC} = 7.1 \\ \text{LF} = 4.1 \\ \text{CF} = 4.7 \end{cases}$

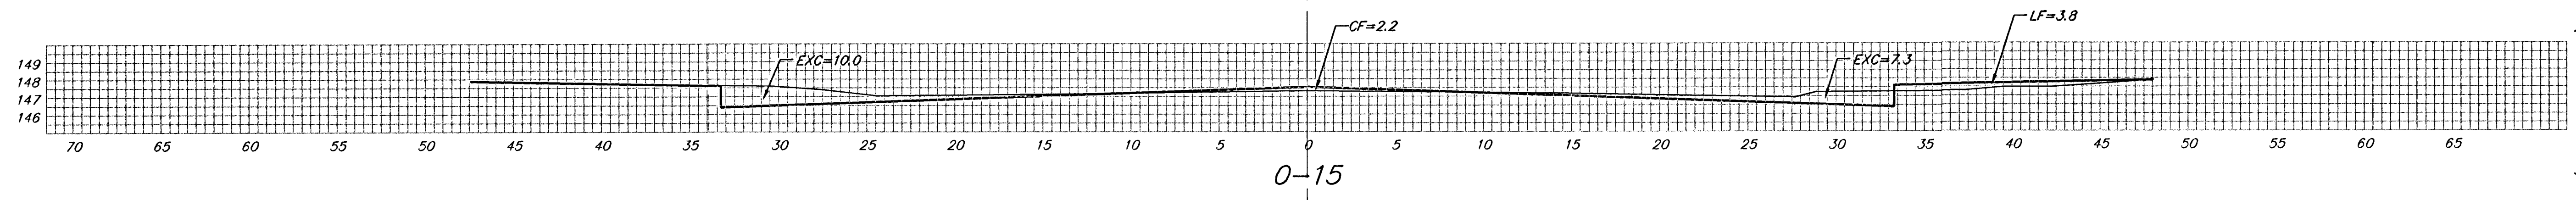

20' $\begin{cases} \text{EXC} = 7.1 \\ \text{LF} = 15.7 \\ \text{CF} = 1.2 \end{cases}$

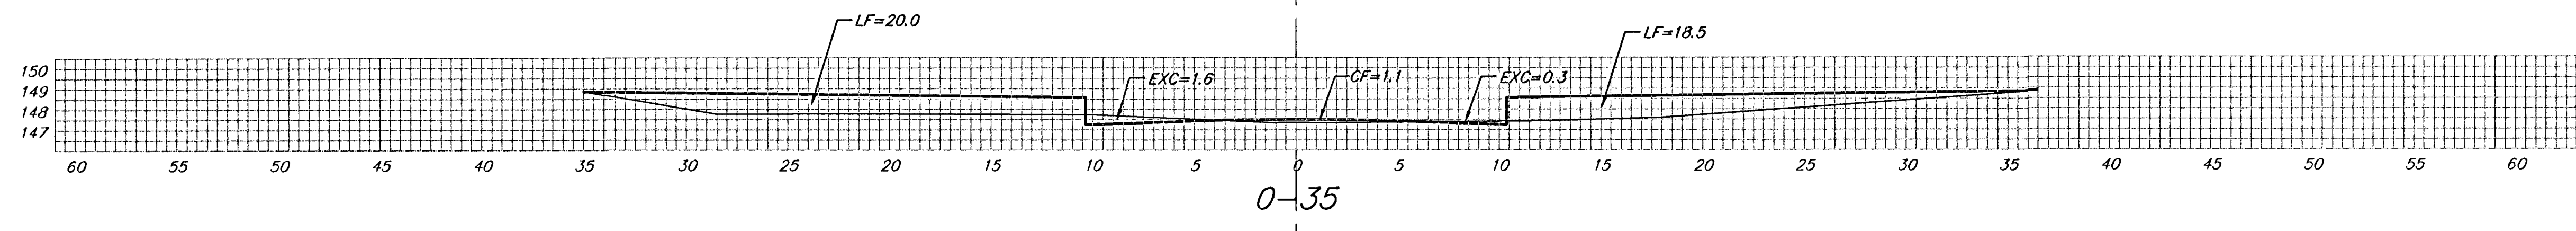

15' $\begin{cases} \text{EXC} = 9.6 \\ \text{LF} = 10.7 \\ \text{CF} = 0.3 \end{cases}$

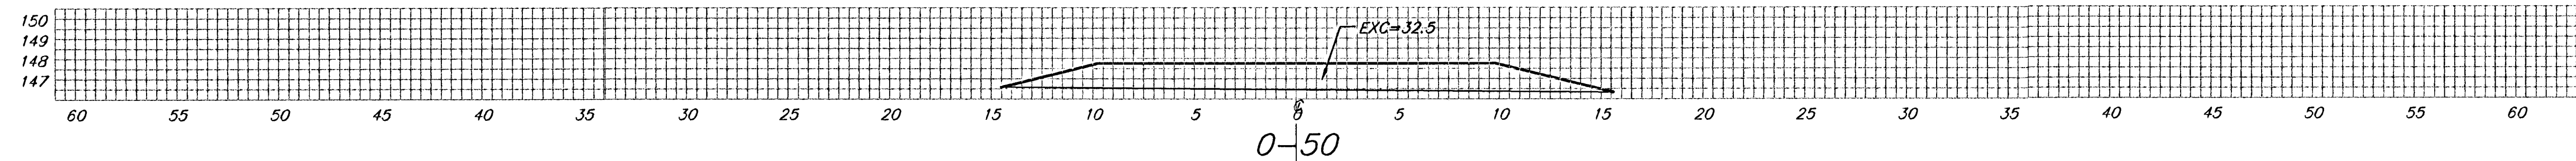

GOLDEN HILLS CT

Sheet Totals:

Excavation = 274.6 C.Y.
Loose Fill = 36.3 C.Y.
Compacted Fill = 13.0 C.Y.

BAUGHMAN COMPANY P.A.
ENGINEERING, SURVEYING, & PLANNING
316-262-7271 • 315 ELLIS • WICHITA, KANSAS 67211

PROJECT NUMBER
472-83384

REV.
SHEET
42
OF
43