C:\Acadwin\145\Finals\145xsect.dwg Tue Oct 15 11:10:33 2002

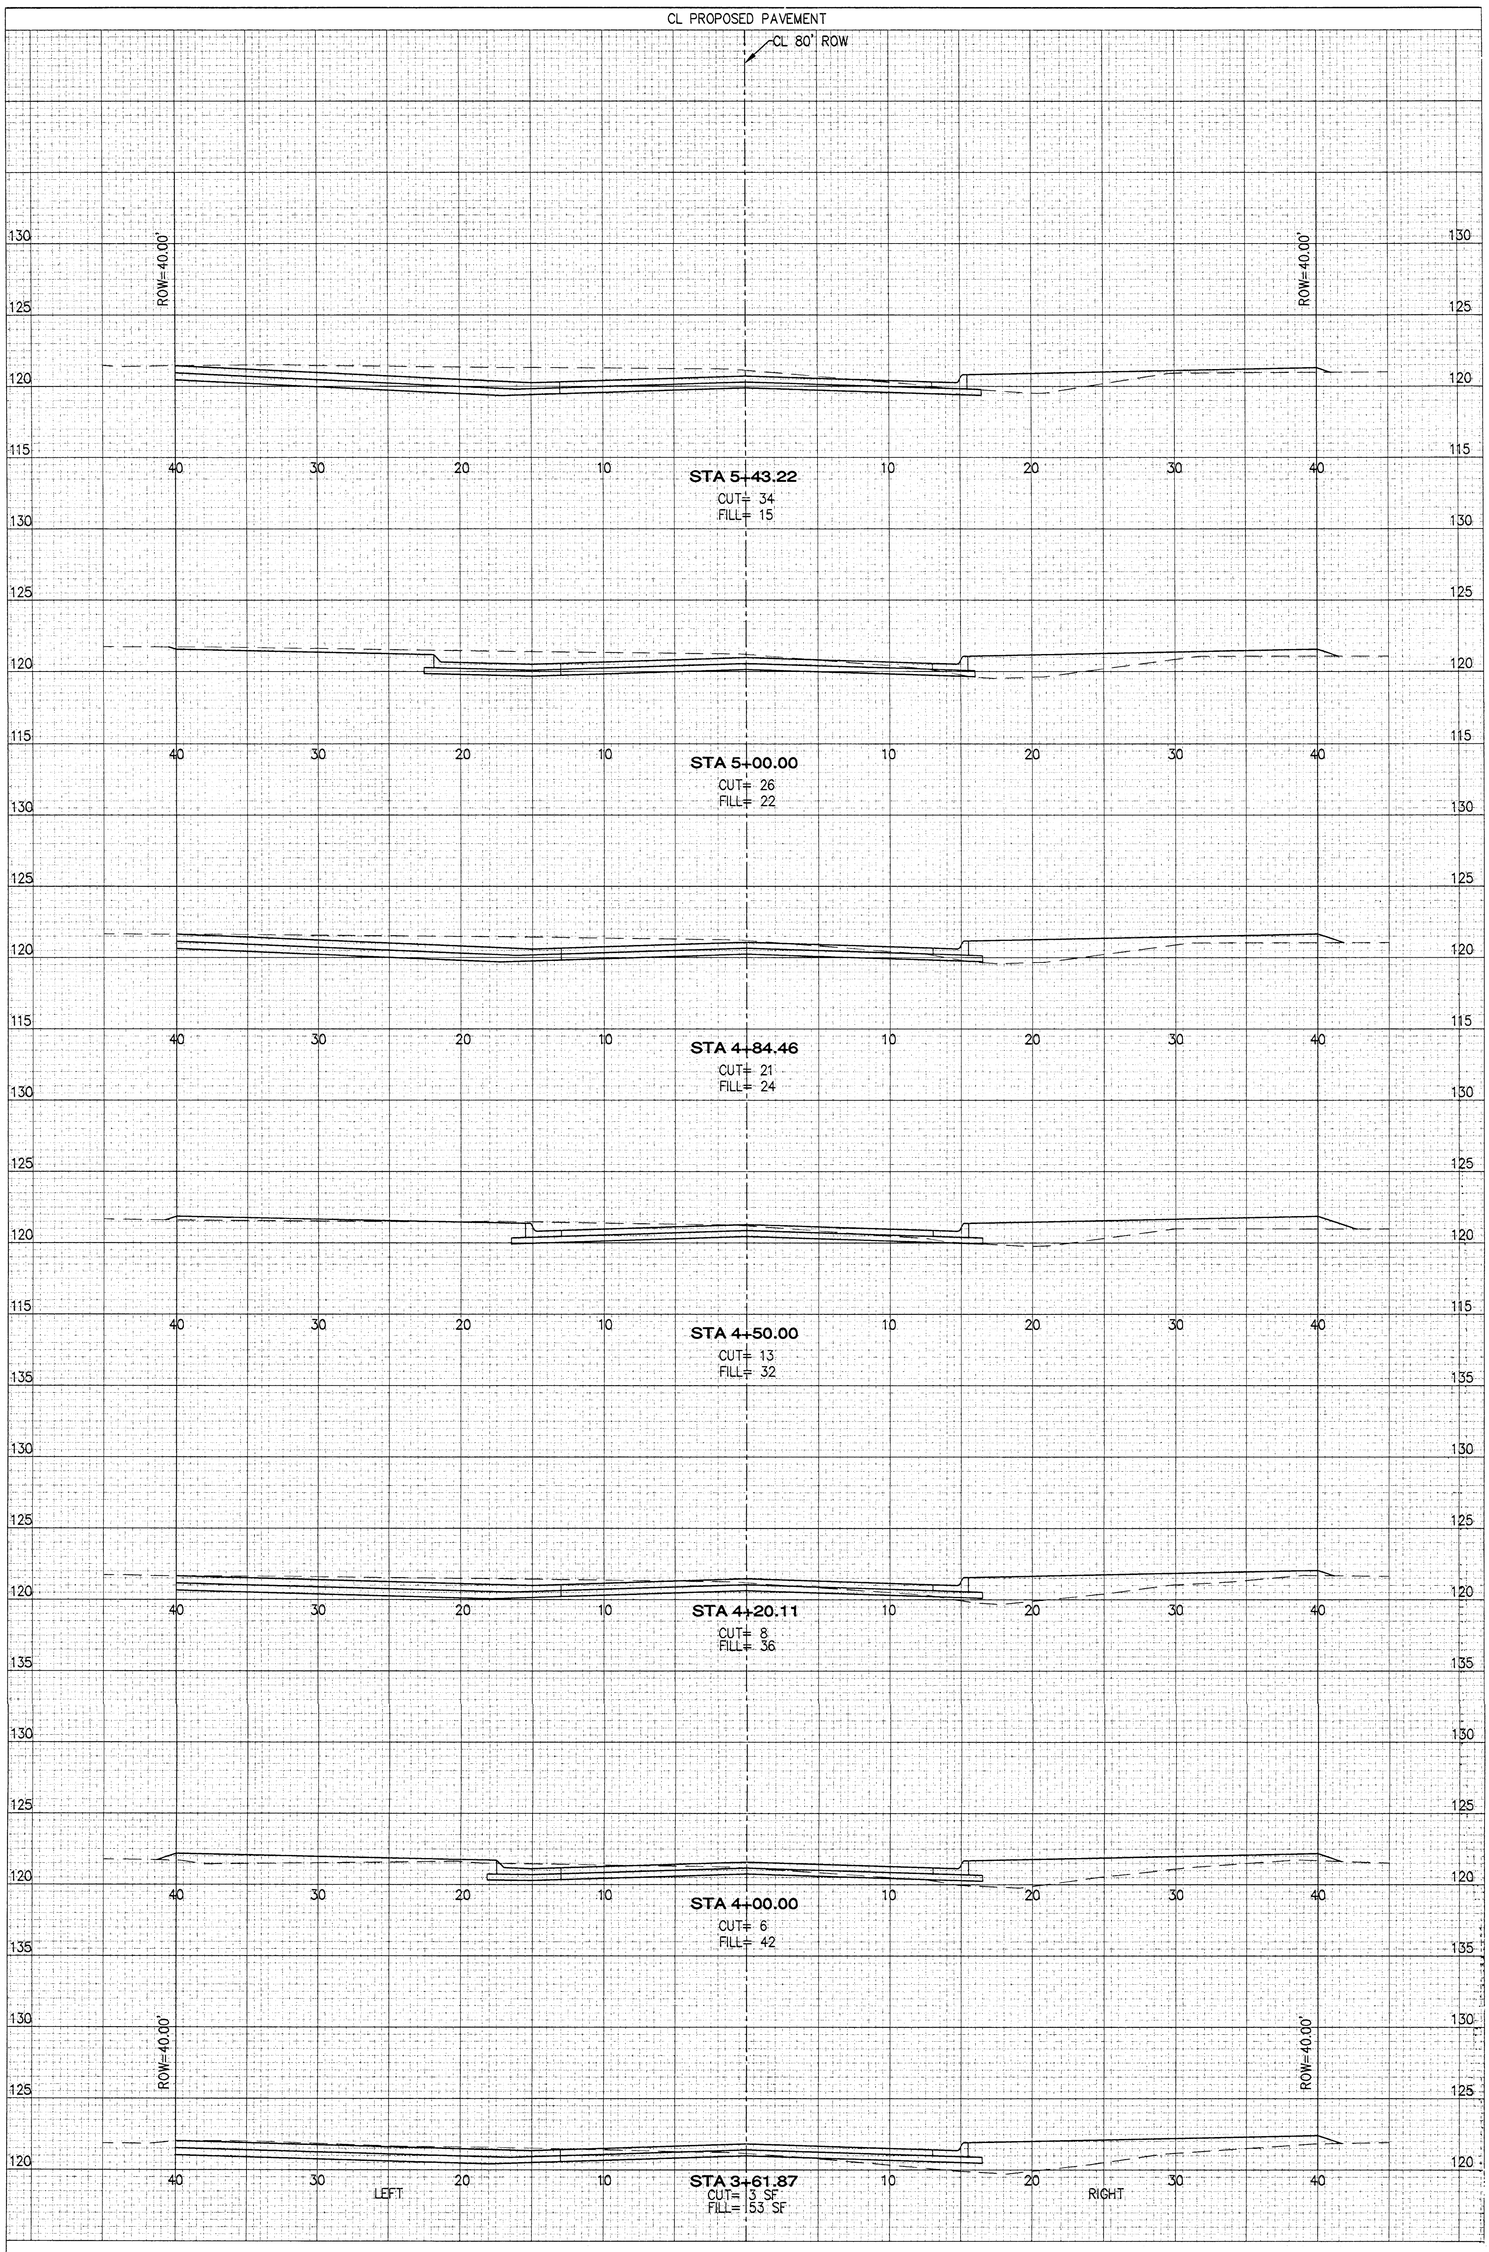

Sheet No. 15 of 16	**YOUNG & ASSOCIATES, PA** Civil and Environmental Engineers	City of Wichita Sedgwick County, Kansas	
	100 South Georgie Derby Kansas, 67037	Tele: (316) 788-2552 Fax: (316) 788-4408	**Hoover Street** **(STA 3+61.87 TO 5+43.22)**
	Project No.: 02-145	Engr.: CRY, DAS	
	Date: October 2002	Tech: JVS	
	Scale: 1"=5'		Street and Storm Sewer Improvements

No.	Revisions	By	Date