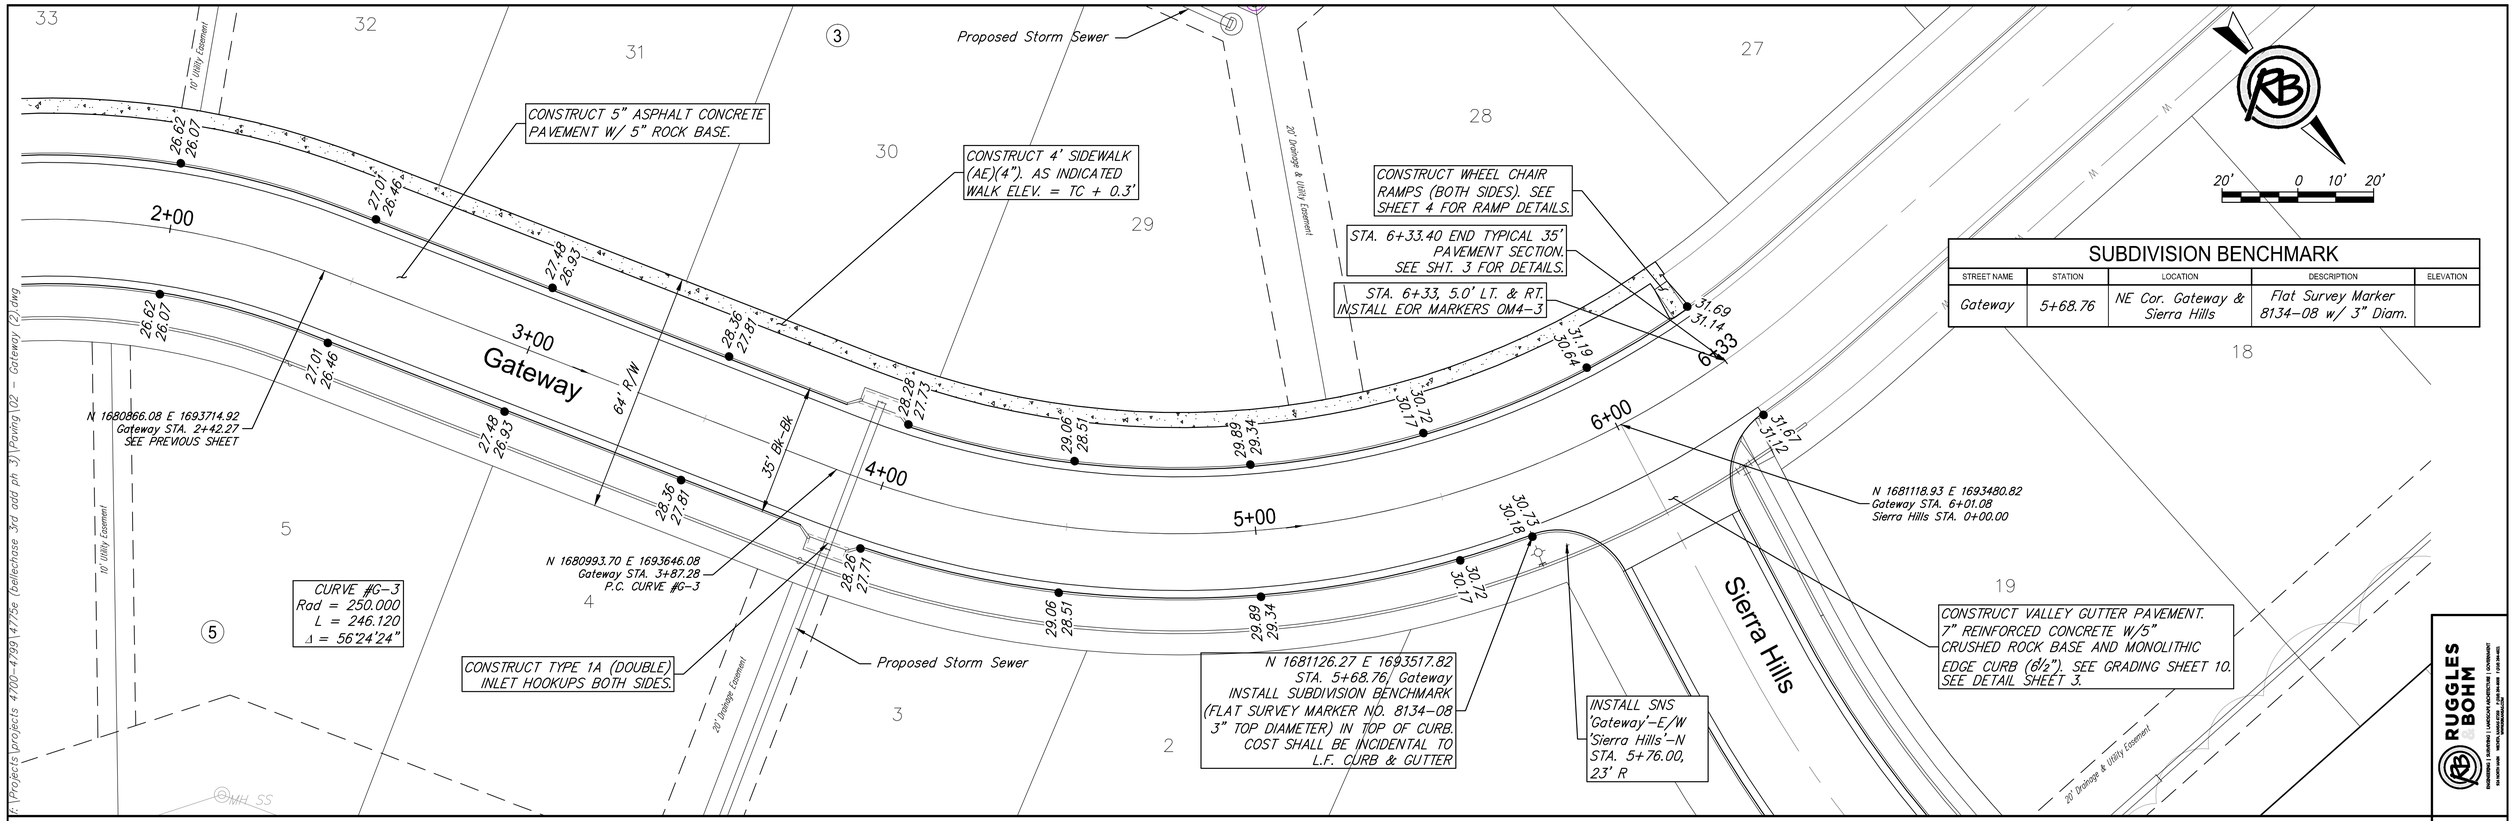

SUBDIVISION BENCHMARK

STREET NAME	STATION	LOCATION	DESCRIPTION	ELEVATION
Gateway	5+68.76	NE Cor. Gateway & Sierra Hills	Flat Survey Marker 8134-08 w/ 3" Diam.	

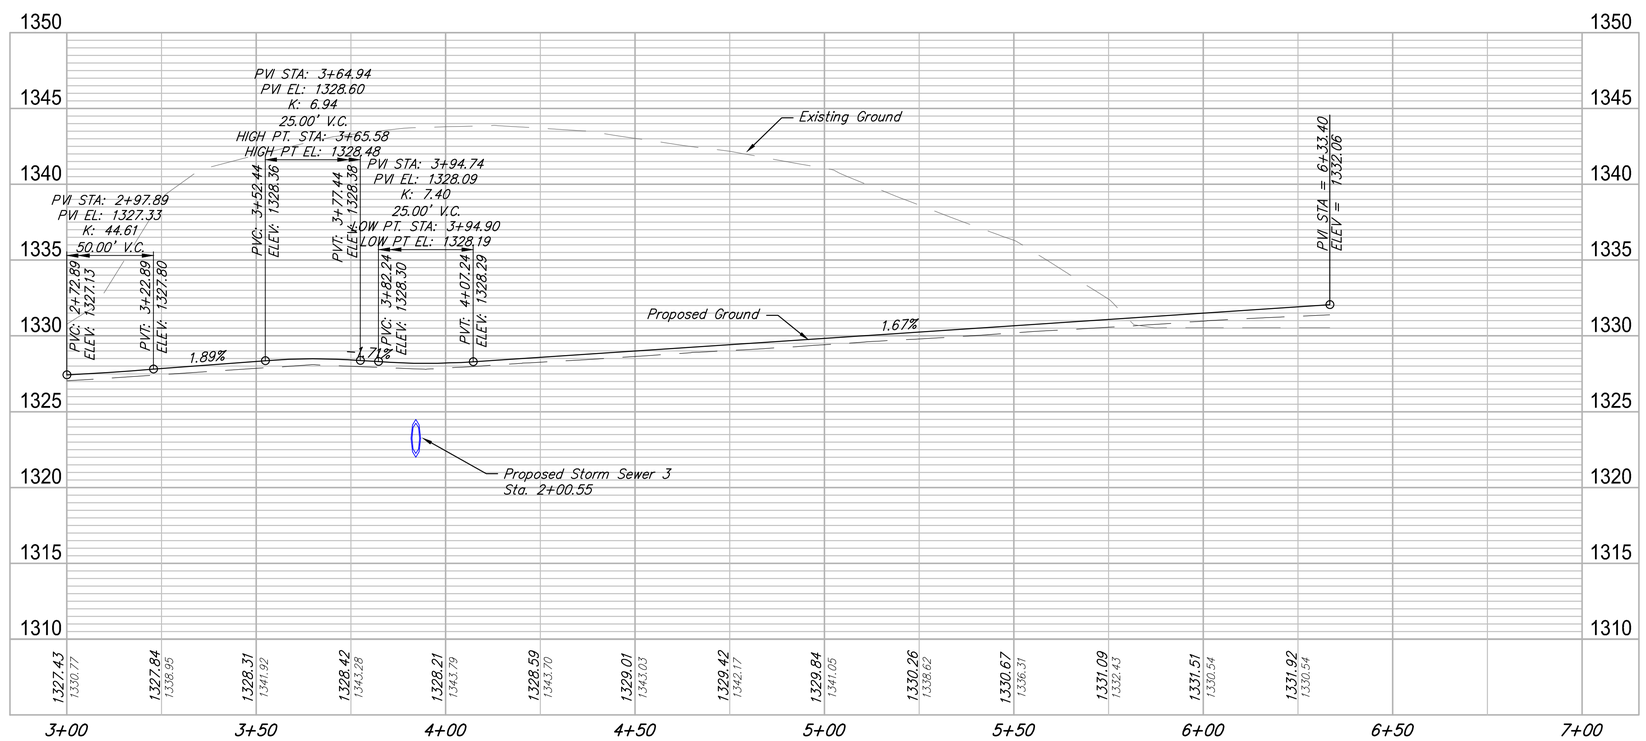

RUGGLES BOHM
ENGINEERING | SURVEYING | LANDSCAPE ARCHITECTURE | ENVIRONMENT
SEAMON AVE WICHITA, KANSAS 67203 P 316.264.4481 F 316.264.4480
WWW.RUGGLESBOHM.COM

REVIEW	Feb 2017
DATE	.
DESIGN	EJG
DRAWN	CDJ
PROJECT NUMBER	472-95320
DRAWING FILE	02 - Gateway (2)

Bellechase 3rd Addition
Gateway
Wichita, Kansas

RB JOB 4775E

SHEET 8 OF 20