WATER METER SUMMARY					
BL Station	Lt./Rt.	Service (Long or Short)	Service Size	Address	As Built
5+82	Rt.	Long	2"	900 N Waco	
6+21	Rt.	Short		404 W Back Bay Blvd	
8+69	Lt.	Short	1"	925 N Waco	
9+03	Rt.	Long	1"	940 N Waco	

WATER METER SUMMARY					
BL Station	Lt./Rt.	Service (Long or Short)	Service Size	Address	As Built
9+30	Lt.	Long	1"	940 N Waco	
9+97	Lt.	Short	1"	..	
10+47	Lt.	Short		404 W Randle Manor St.	

BM #2
Sq. Cut TC East return on South side of 9th Street.
Elev. 1306.24 NAVD 88

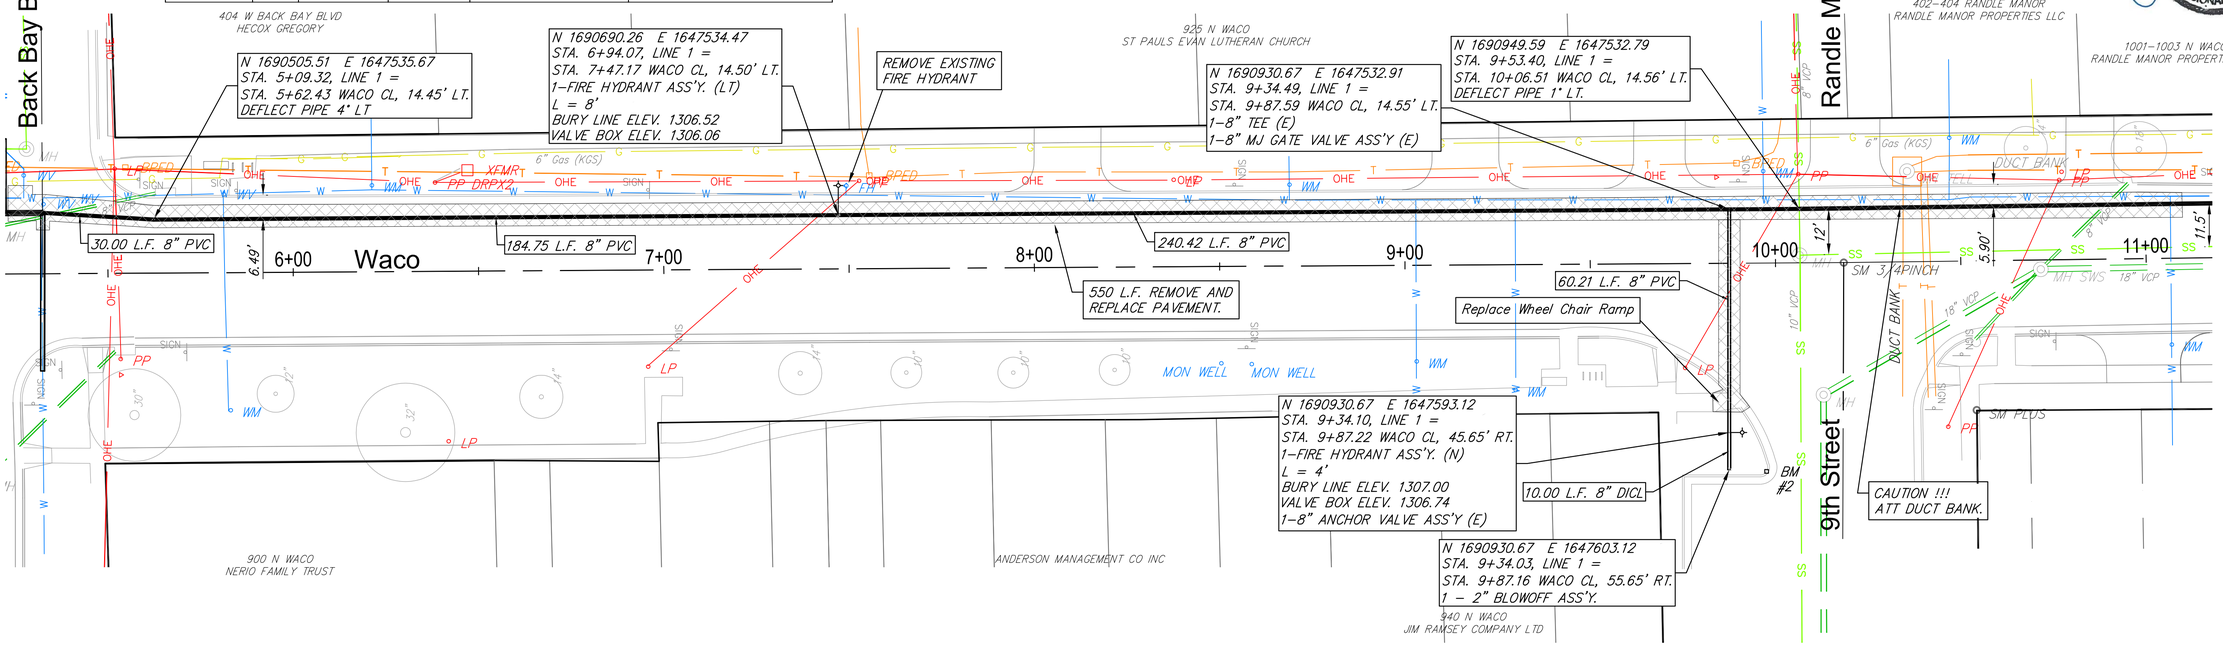

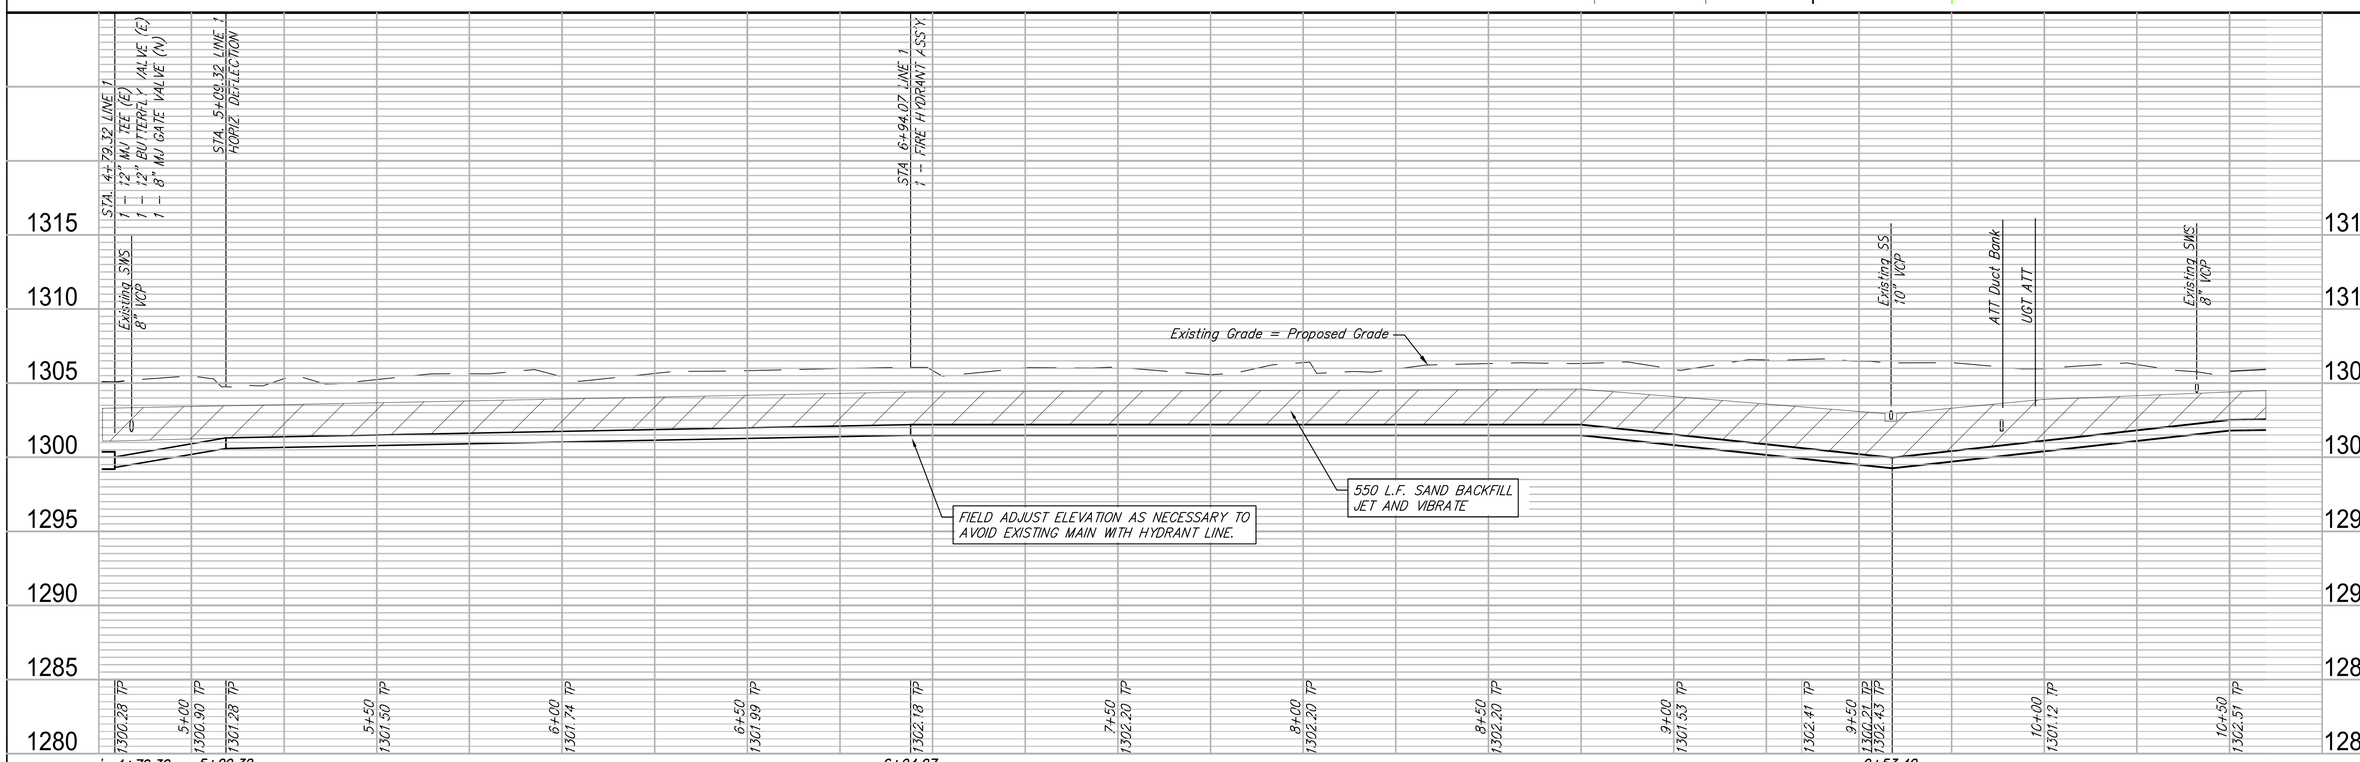

RUGGLES & BOHM
ENGINEERING | SURVEYING | LANDSCAPE ARCHITECTURE | LAND MANAGEMENT
WICHITA, KANSAS 316.264.4200 | OVERLAND PARK, KANSAS 913.381.1170

CHRISTOPHER MICHAEL BOHM
LICENSED
PROFESSIONAL ENGINEER
KANSAS
11631
5/11/17

REVIEW
DATE
DESIGN RA CMB
DRAWN RA
PROJECT NUMBER 448-90757
DRAWING FILE 4793W engineering base (WATER LINE
RB JOB 4793W
SHEET 6 OF 12

WACO WATER MAIN
WATER LINE 1
Wichita, Kansas