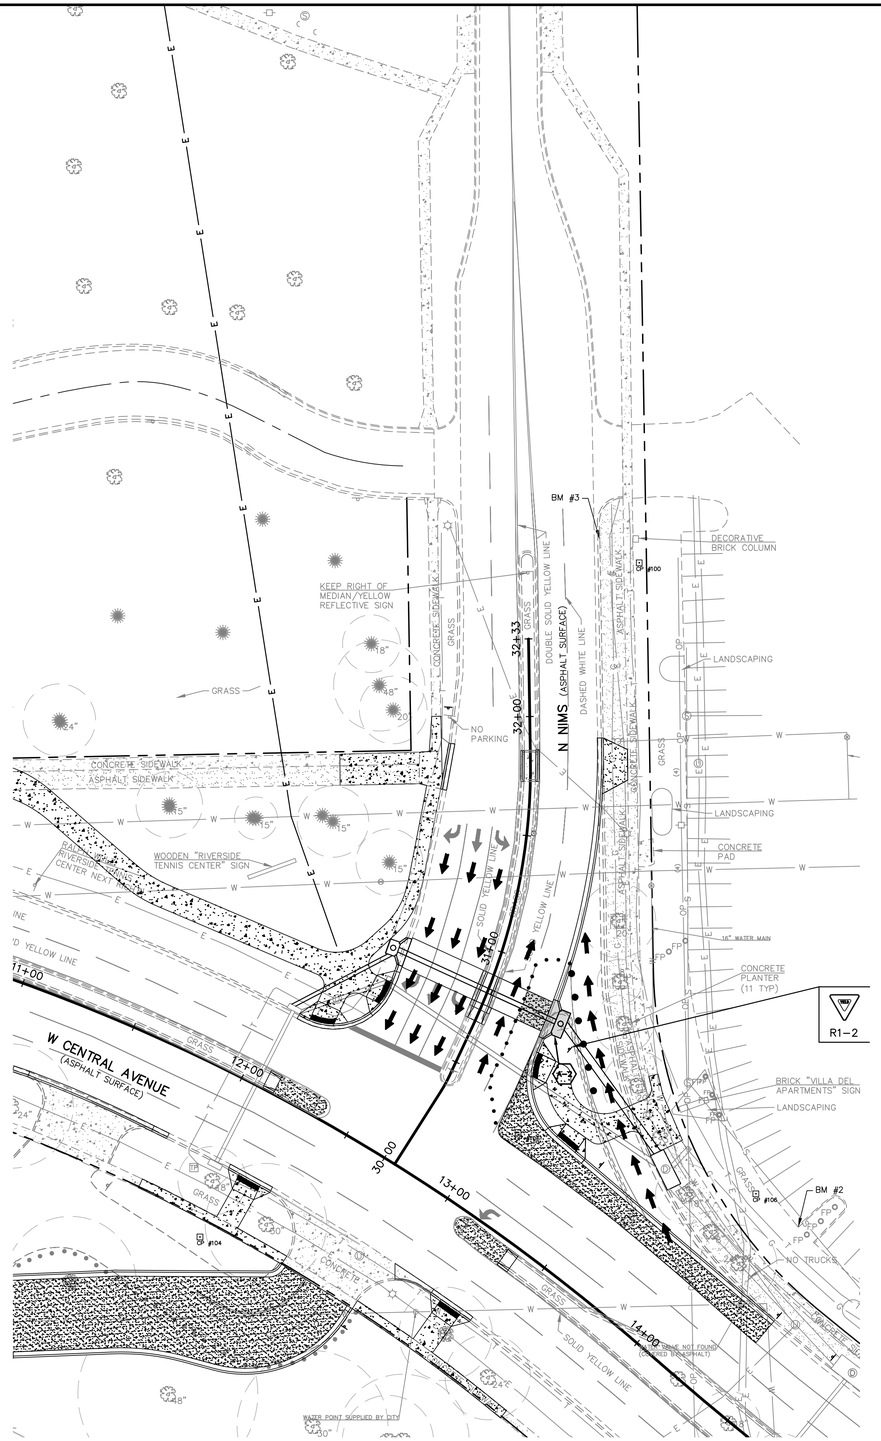

PHASE IIA

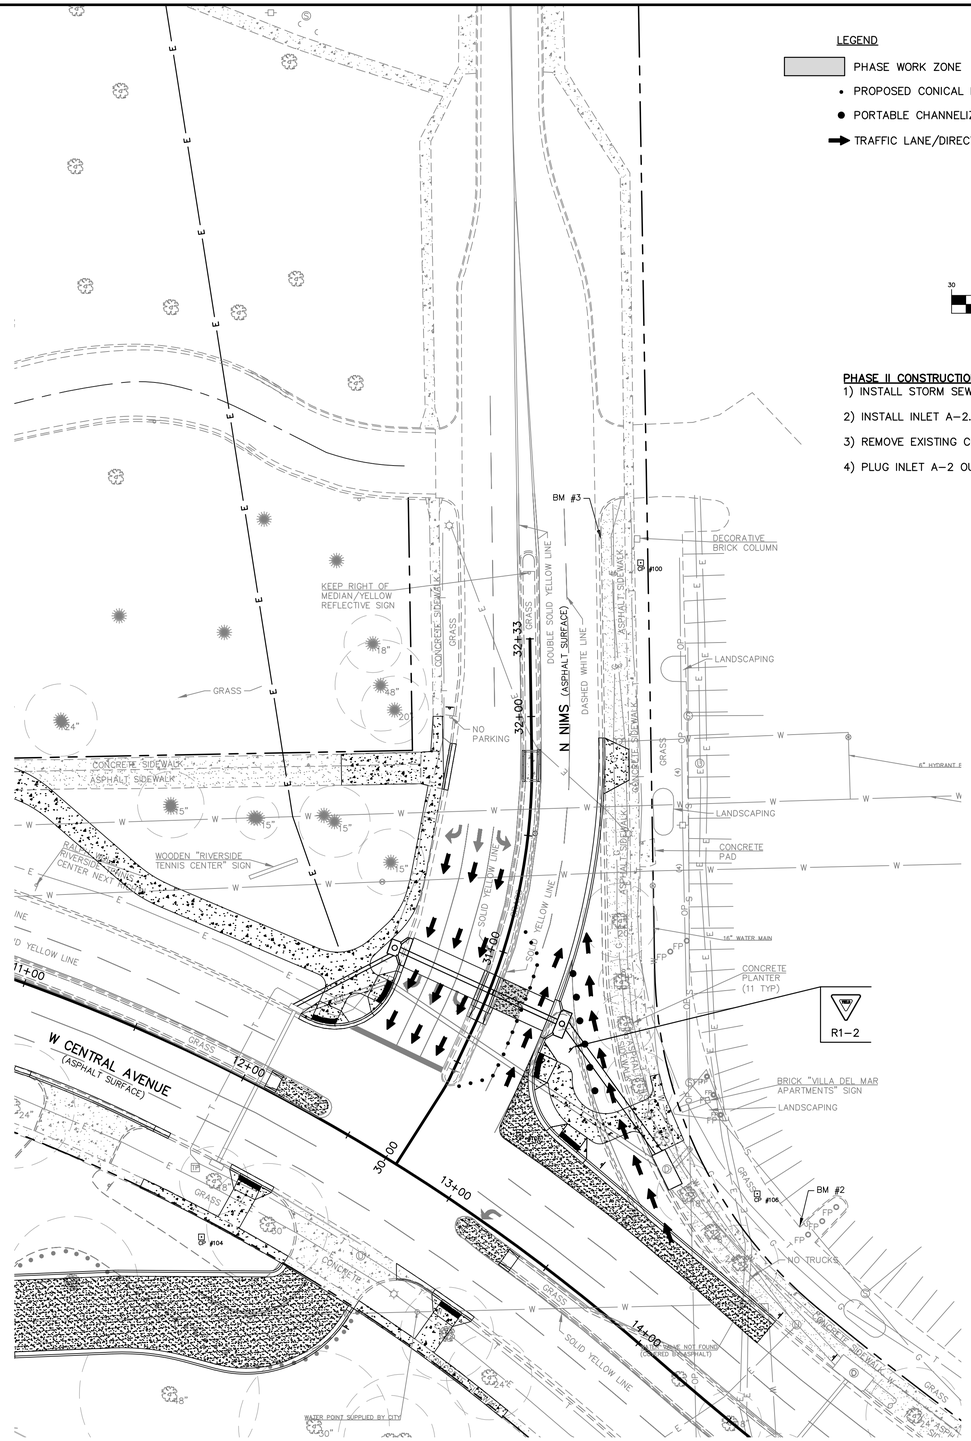

PHASE IIB

LEGEND

- PHASE WORK ZONE
- PROPOSED CONICAL DELINEATOR
- PORTABLE CHANNELIZING DRUM
- TRAFFIC LANE/DIRECTION

GRAPHIC SCALE

30 0 15 30 60 120

(IN FEET)
1 inch = 30 ft.

PHASE II CONSTRUCTION SEQUENCE:

1) INSTALL STORM SEWER FROM STATION 200+98.49 TO STA 201+30.00.
2) INSTALL INLET A-2.
3) REMOVE EXISTING CURB AND GUTTER AS REQUIRED.
4) PLUG INLET A-2 OUTLETS WITH MECHANICAL DEVICE.

REV	DATE	DESCRIPTION	DSN	DWN	CHK
0	6-7-17	BID SET	KDB	KDB	

KEITH D. BEATY LICENSED PROFESSIONAL ENGINEER KANSAS
06-07-17
16978

KAW VALLEY ENGINEERING
1104 E. 12TH AVENUE
EMPORIA, KANSAS 66801
PH. (620) 208-5240 | FAX (785) 762-7744
emp@kveng.com | www.kveng.com

KAW VALLEY ENGINEERING, INC., IS AUTHORIZED TO OFFER ENGINEERING SERVICES BY KANSAS STATE CERTIFICATE OF AUTHORIZATION # E-113. EXPIRES 12/31/18

CENTRAL AND NIMS SIGNALIZATION
PROJECT NUMBER 472-85280
WICHITA, KANSAS

CONSTRUCTION ZONE SIGNING AND MARKING PLAN - PHASE IIA & PHIIB

PROJ. NO.	F16D0205
DESIGNER	DRAWN BY
KDB	NMP
CFN	
0205CSP	
SHEET	REV
29 OF 36	0

THIS DRAWING SHALL NOT BE UTILIZED BY ANY PERSON, FIRM, OR CORPORATION IN WHOLE OR IN PART WITHOUT THE SPECIFIC PERMISSION OF KAW VALLEY ENGINEERING, INC.