FHWA REGION NO.	STATE	PROJECT NO.	FISCAL YEAR	SHEET NO.	TOTAL SHEETS
7	KANSAS	U-0639-01	2017	4	58

HSIP - N063(801)

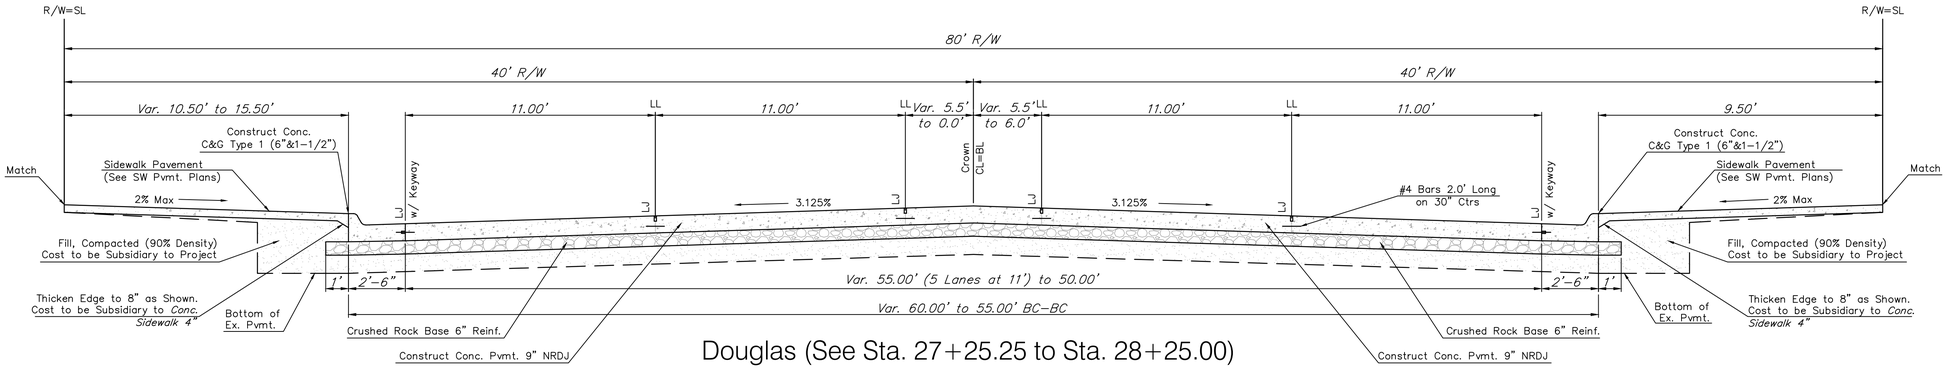

Douglas (See Sta. 27+25.25 to Sta. 28+25.00)

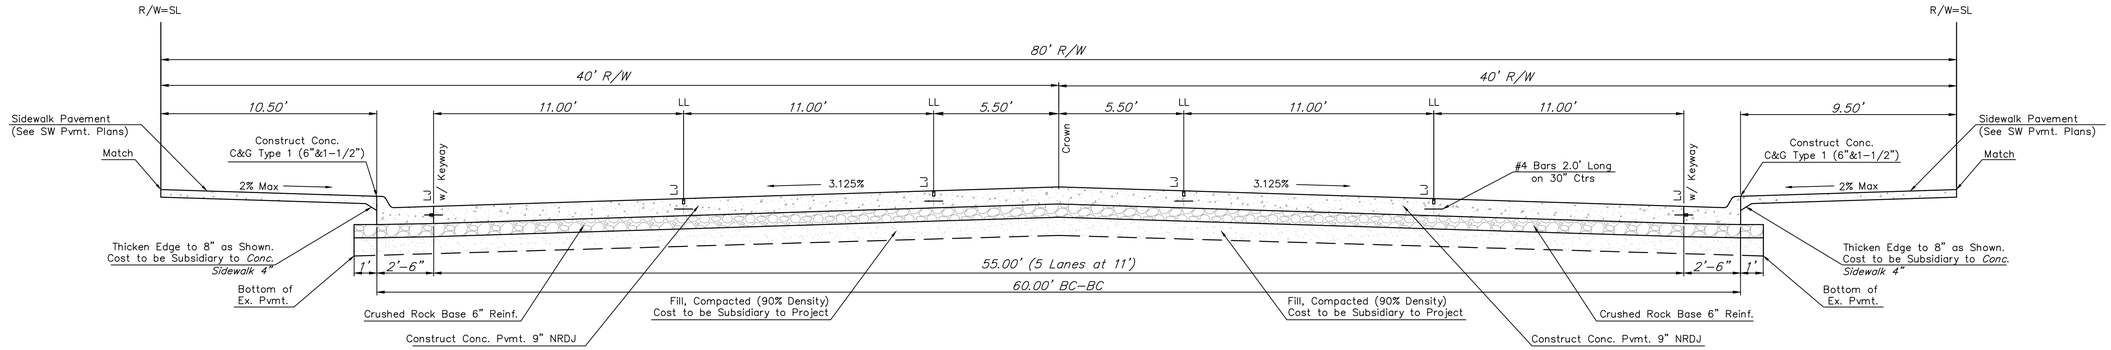

Douglas (See Sta. 26+69.00 to Sta. 27+25.25)

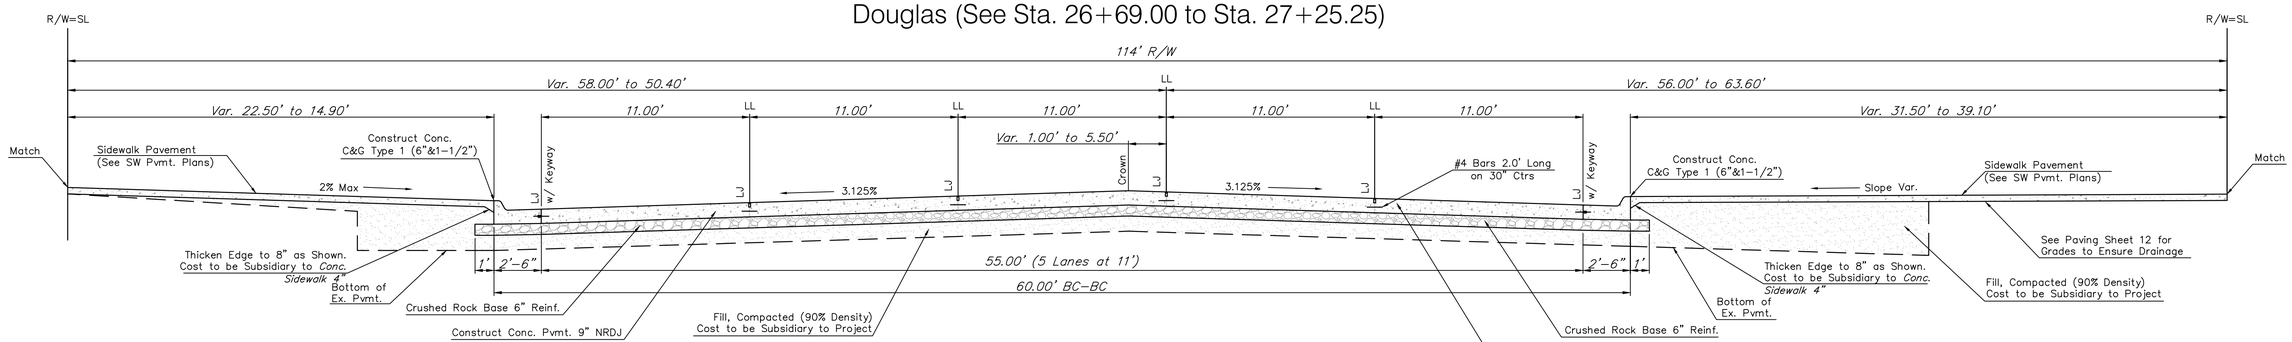

Douglas (See Sta. 24+22.50 to Sta. 25+75.20)

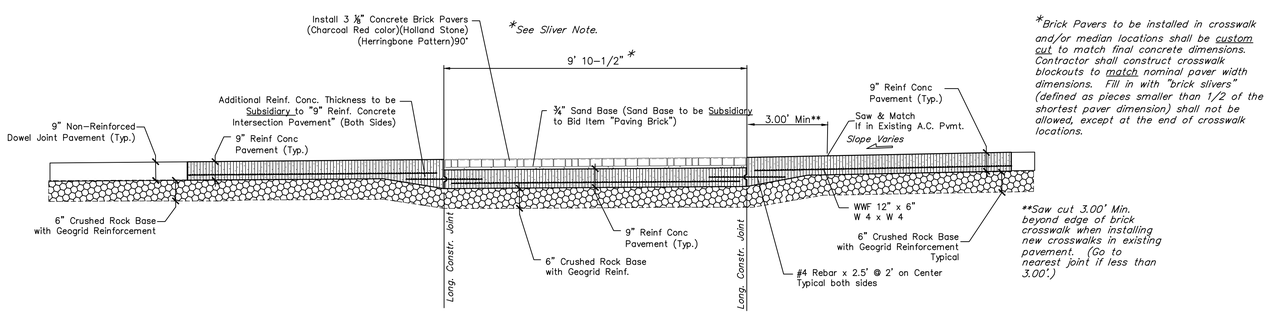

Paving Brick Crosswalk Detail

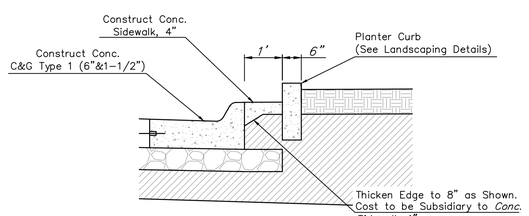

Concrete Header Detail:
Planter Curb along the Street Curb & Gutter

Drawing File: E:\Projects\Douglas (Washington to Grove)\Civil 3d\Douglas Base

MARCH, 2017

Design: Ken Klag Drawn: LP Approved: T Aziere Scale: Not to Scale	Project No. 13-07-E933 CAPITAL IMPROVEMENT PROJECT DOUGLAS AVE. TYPICAL PAVEMENT SECTIONS DOUGLAS - WASHINGTON to GROVE	Baughman Company , P.A. 315 Ellis St. Wichita, KS 67211 P 316-262-7271 F 316-262-0149 Baughman ENGINEERING | SURVEYING | PLANNING | LANDSCAPE ARCHITECTURE

SHEET 4 OF 58