LEGEND

- Phase I
- Channelizer
- Type III Barricade
- Type III Barricade w/ Sign
- Single Post/Skid Mounted Sign

Note:
†Type III Barricades and signs are to only be placed during construction through private drive or side street.

SCALE
20' 0 20' 40'
1"=20'

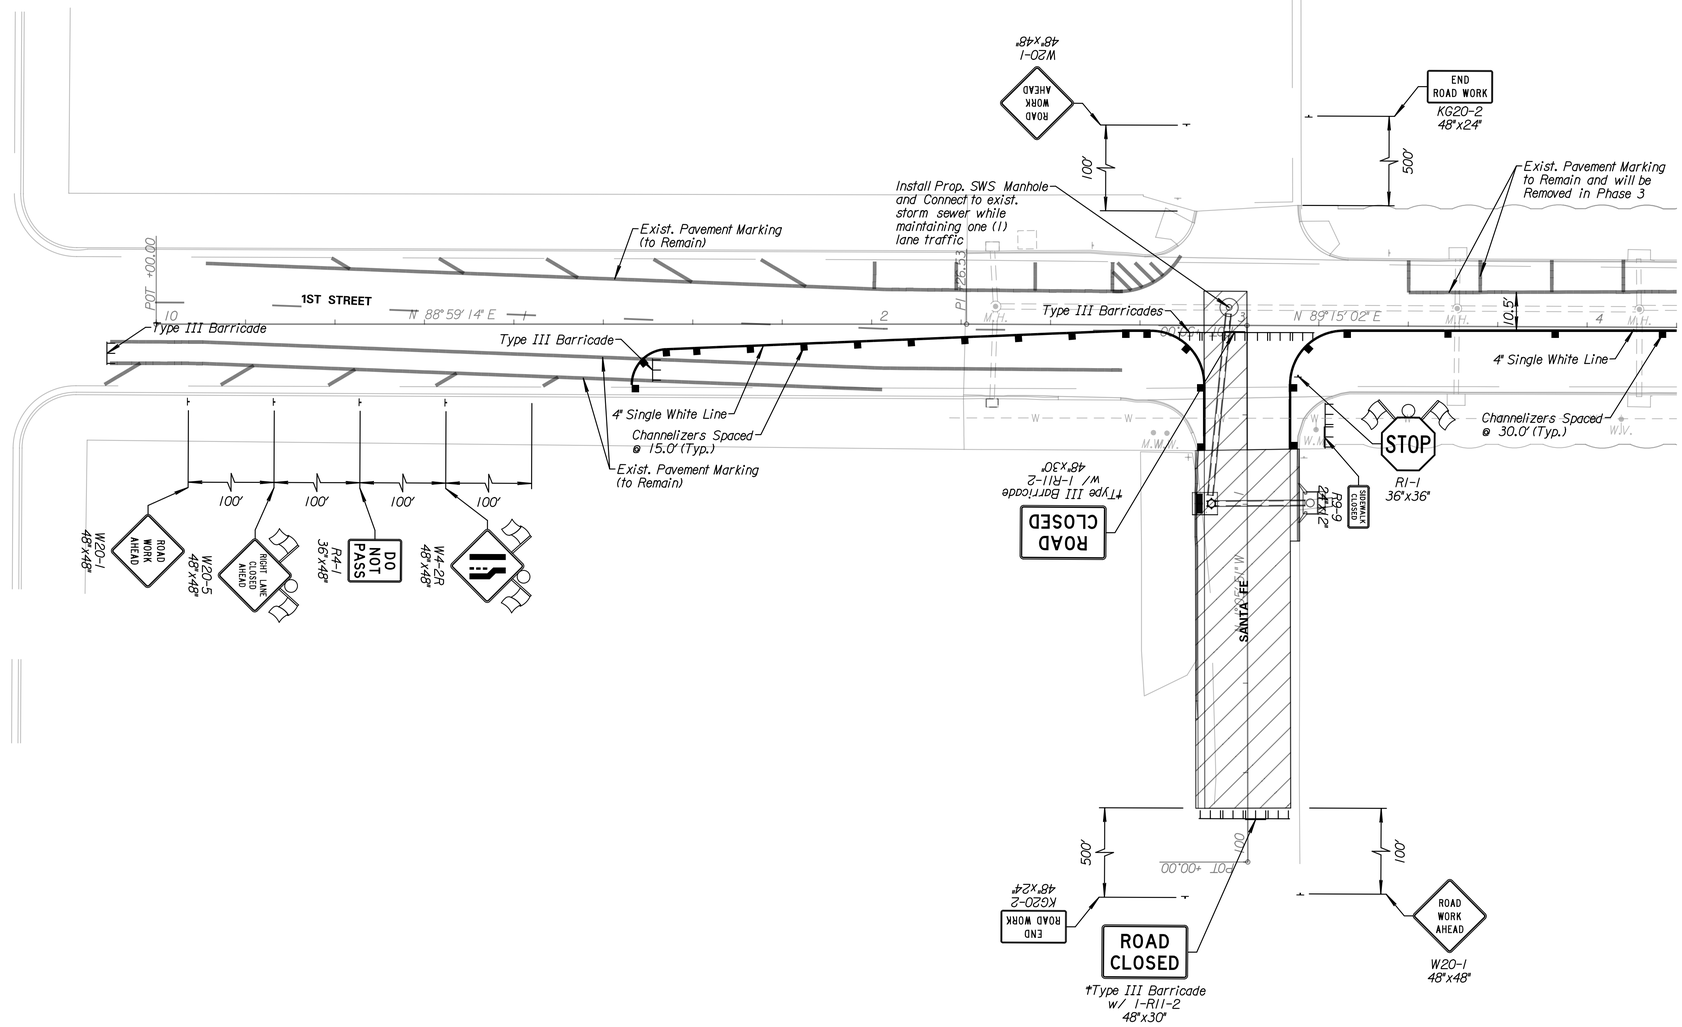

TranSystems
245 NORTH WACO
SUITE 222
WICHITA, KANSAS 67202
PHONE: 316-303-3000
FAX: 316-303-0156

CONSULTANTS:
LK ARCHITECTURE, INC.
345 RIVERVIEW
SUITE 200
WICHITA, KANSAS 67208
PHONE: 316-268-0230

1ST STREET IMPROVEMENTS
SANTA FE TO WASHINGTON IN OLD TOWN
WICHITA, KANSAS

CITY OF WICHITA

REVISIONS:

MARK	DATE	DESCRIPTION

PROJ NO: 472-85285
SCALE: 1"=20'
DATE: 7/5/2017
DESIGNED BY: TAU
DRAWN BY: TAU
CHECKED BY: MDB

SHEET TITLE:
1ST STREET IMPROVEMENTS TRAFFIC CONTROL PHASE 1

SHEET NO.
52
SHEET 52 OF 90

IF THIS DRAWING IS LESS THAN 22" X 36" IT IS A REDUCED SIZE DRAWING

tsummel
7/5/2017 - 3:57:47 PM - - c:\transystems\pw_local\transyscorp-pw1\tsummel\d0482573\C-CPP-M01-101.dgn