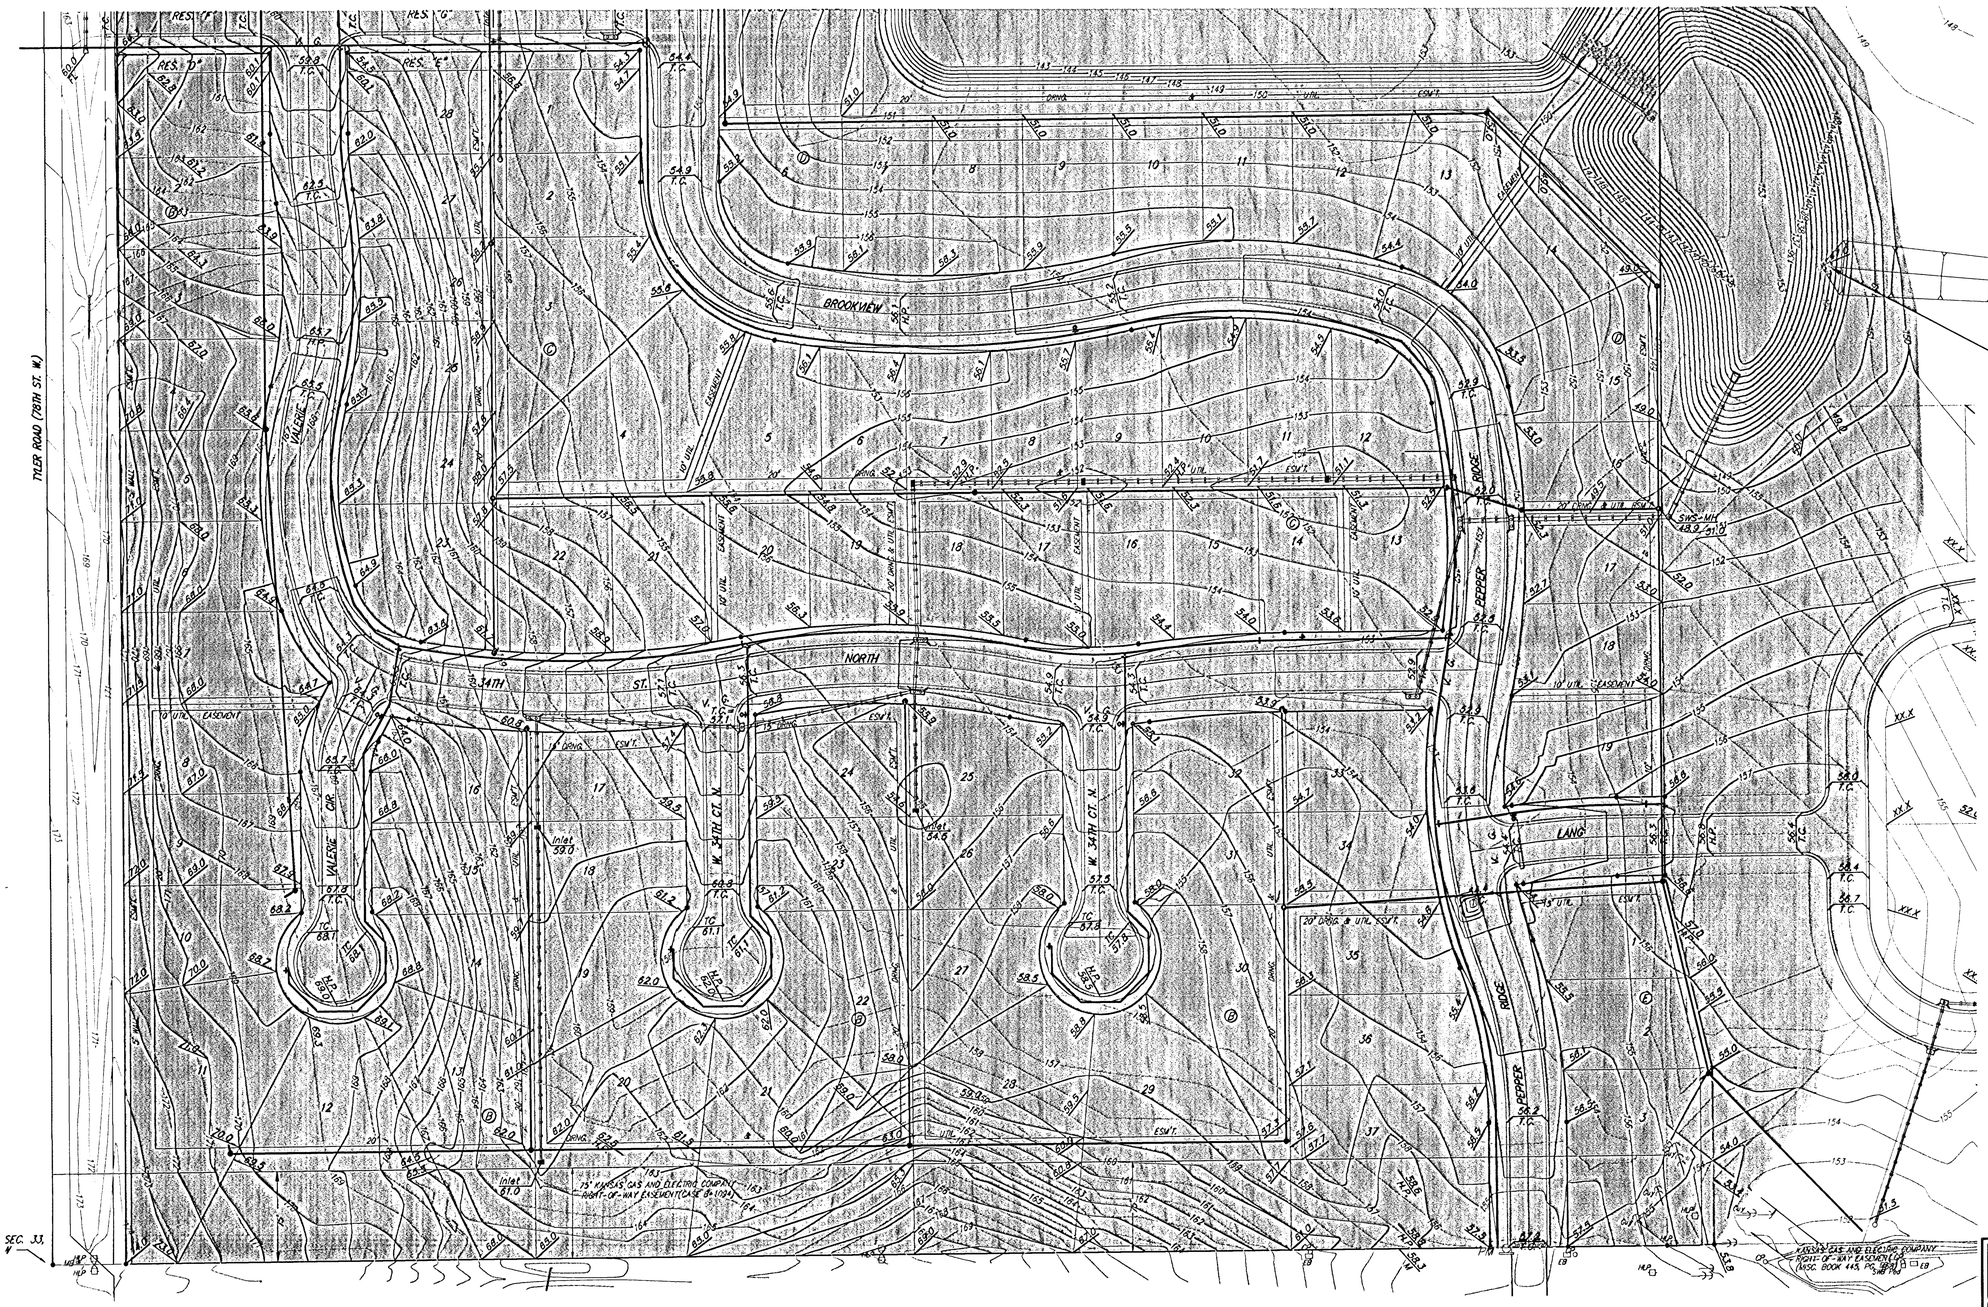

SCALE: 1" = 60'
• = Iron

Contractor to Construct 1000 L.F. V-ditch for pond outfall. Contractor shall grade ditch from Elev. = 147.0 to Elev. = 145.0. Cost of ditch incidental to "Mass Grading." Install 15 S.Y. Light Stone Rip-Rap as Shown.

Area to be graded

145 Existing Grade

145 Proposed Grade

TYLER'S LANDING ADDITION

MASS GRADING PLAN

CITY OF WICHITA, KANSAS

BAUGHMAN COMPANY P.A.

ENGINEERING, SURVEYING, & PLANNING

316-262-7271 • 315 ELLIS • WICHITA, KANSAS 67211

PROJECT NUMBER				
488-83579				
DESIGN	DRAWN	APPROVED	DATE	SCALE
SCL	SCL	NBW	11/04/02	1"=60'

SHEET 14 OF 32

GRADE.DWG