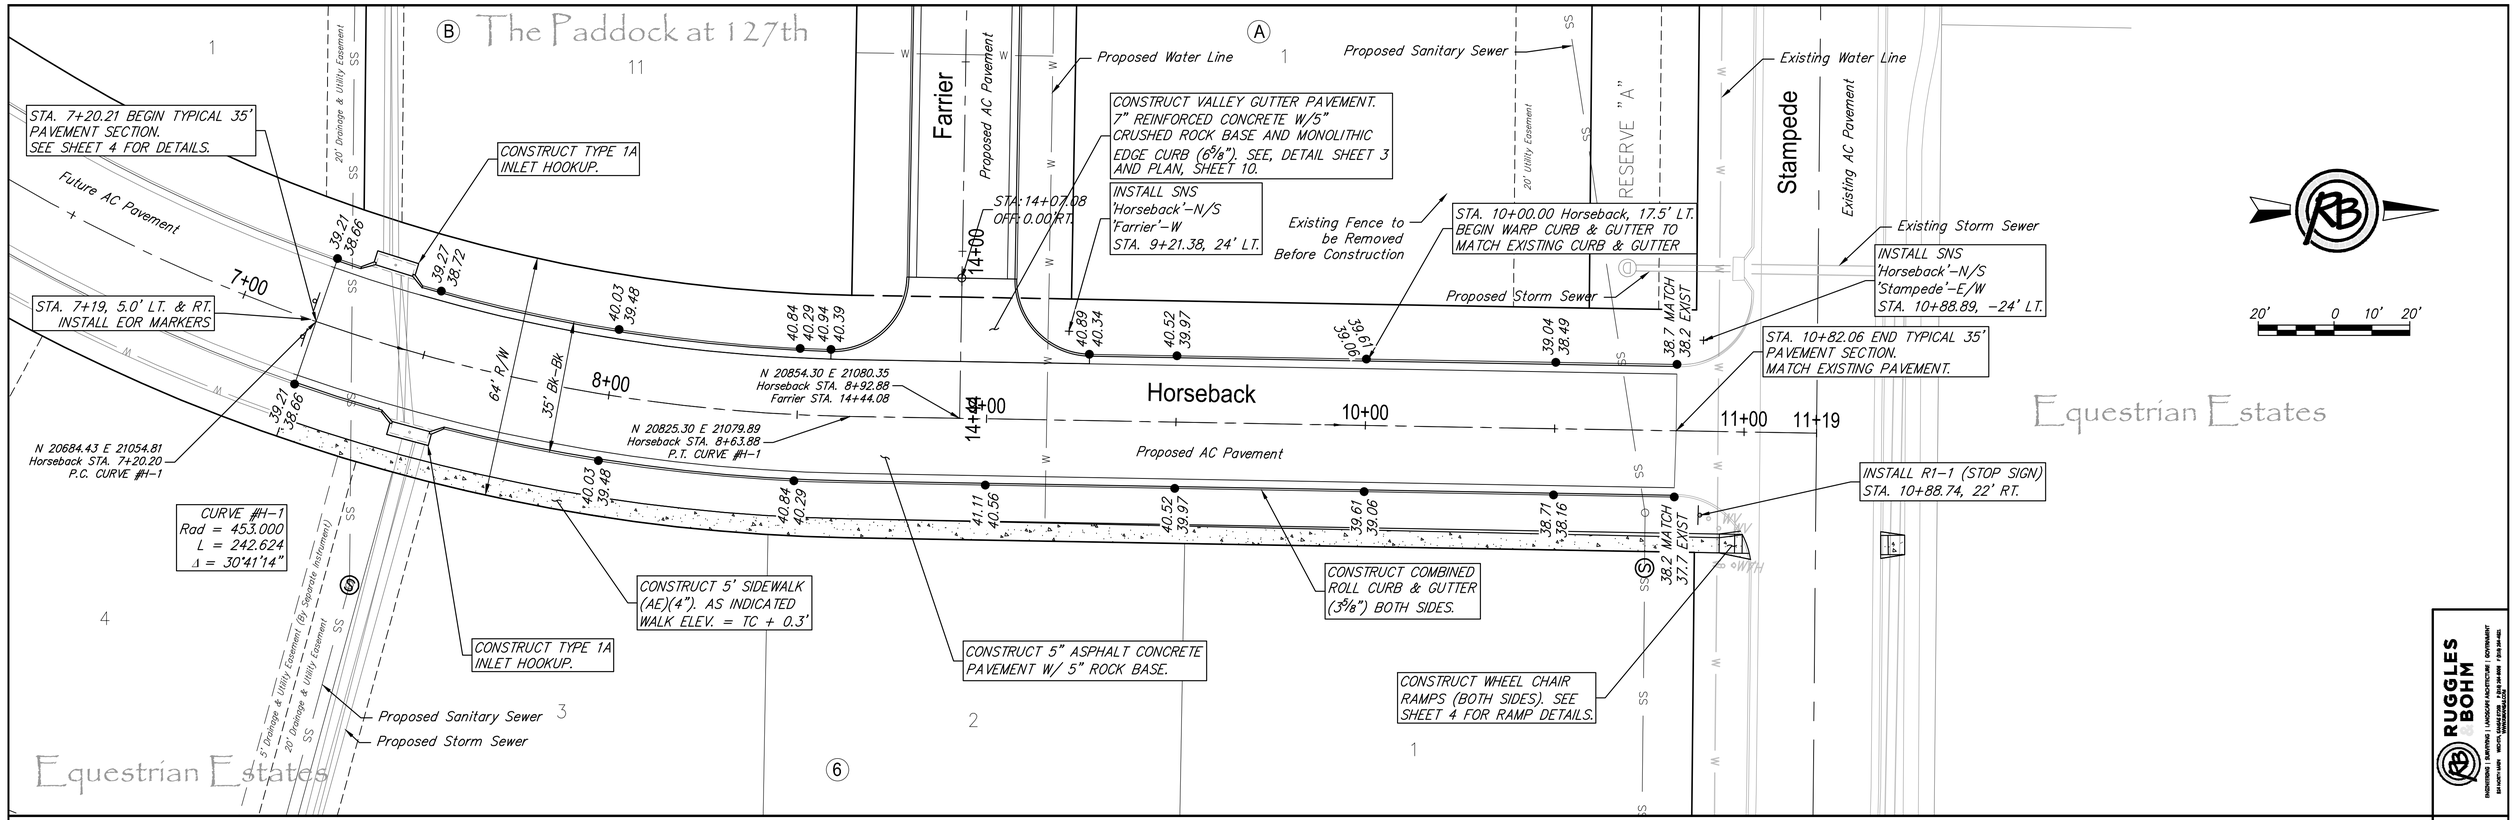

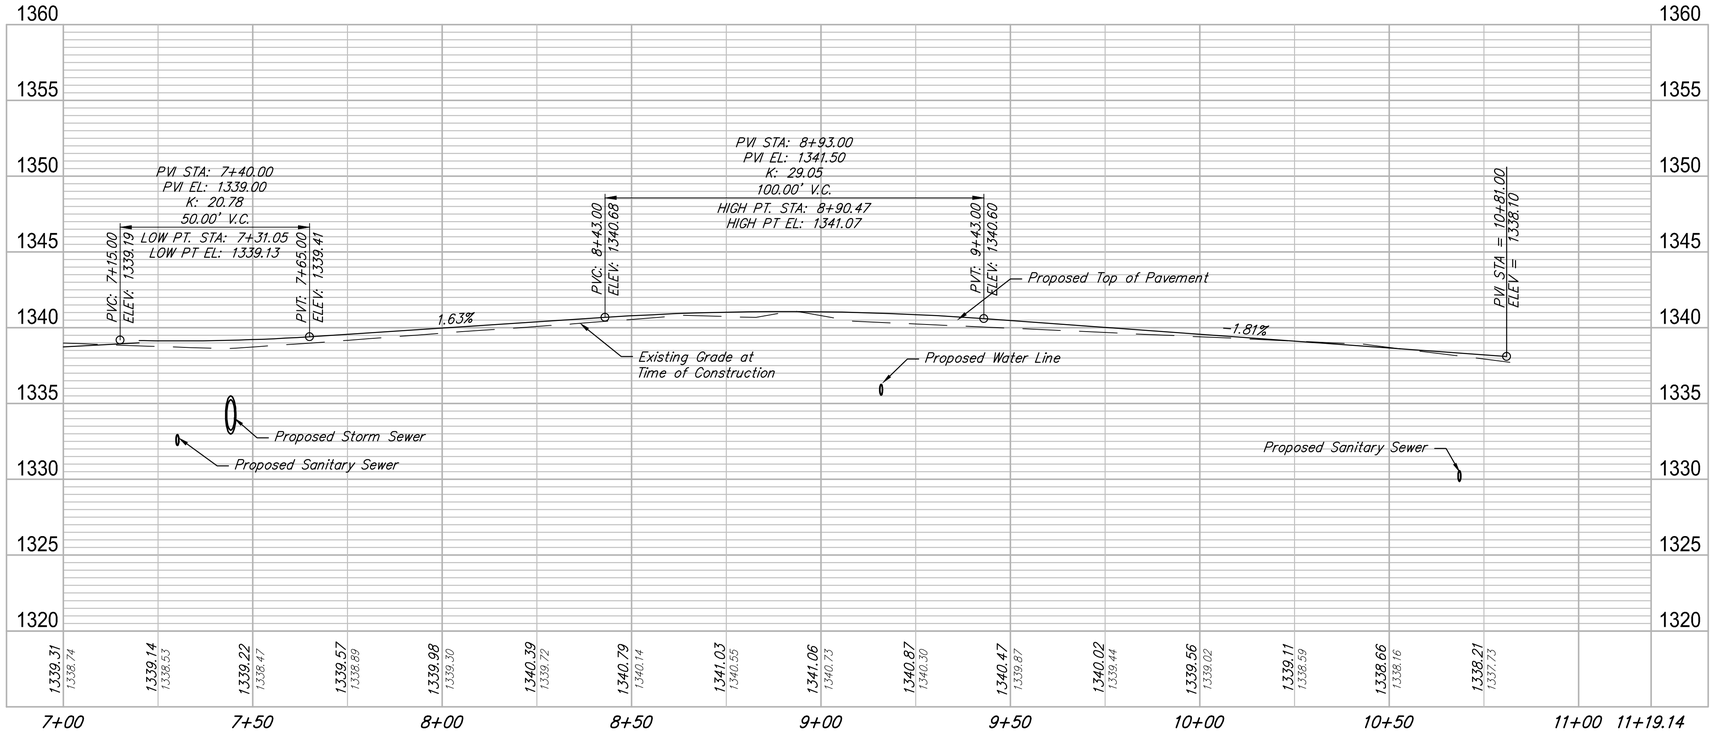

RUGGLES BOHM
ENGINEERING | MAPPING | LANDSCAPE ARCHITECTURE | ENVIRONMENTAL
ESTABLISHED 1969 WICHITA, KANSAS 67226 | 316.269.9600 | F 316.269.9601 WWW.RUGGLESBOHM.COM

DESIGN	UTILITY	REVISED April 2017
DRAWN	DATE	REVIEW July 2017

PROJECT NUMBER 472-85342
DRAWING FILE Horseback

The Paddock at 127th
Horseback
Wichita, Kansas

RB JOB 4858E

SHEET 8 OF 21