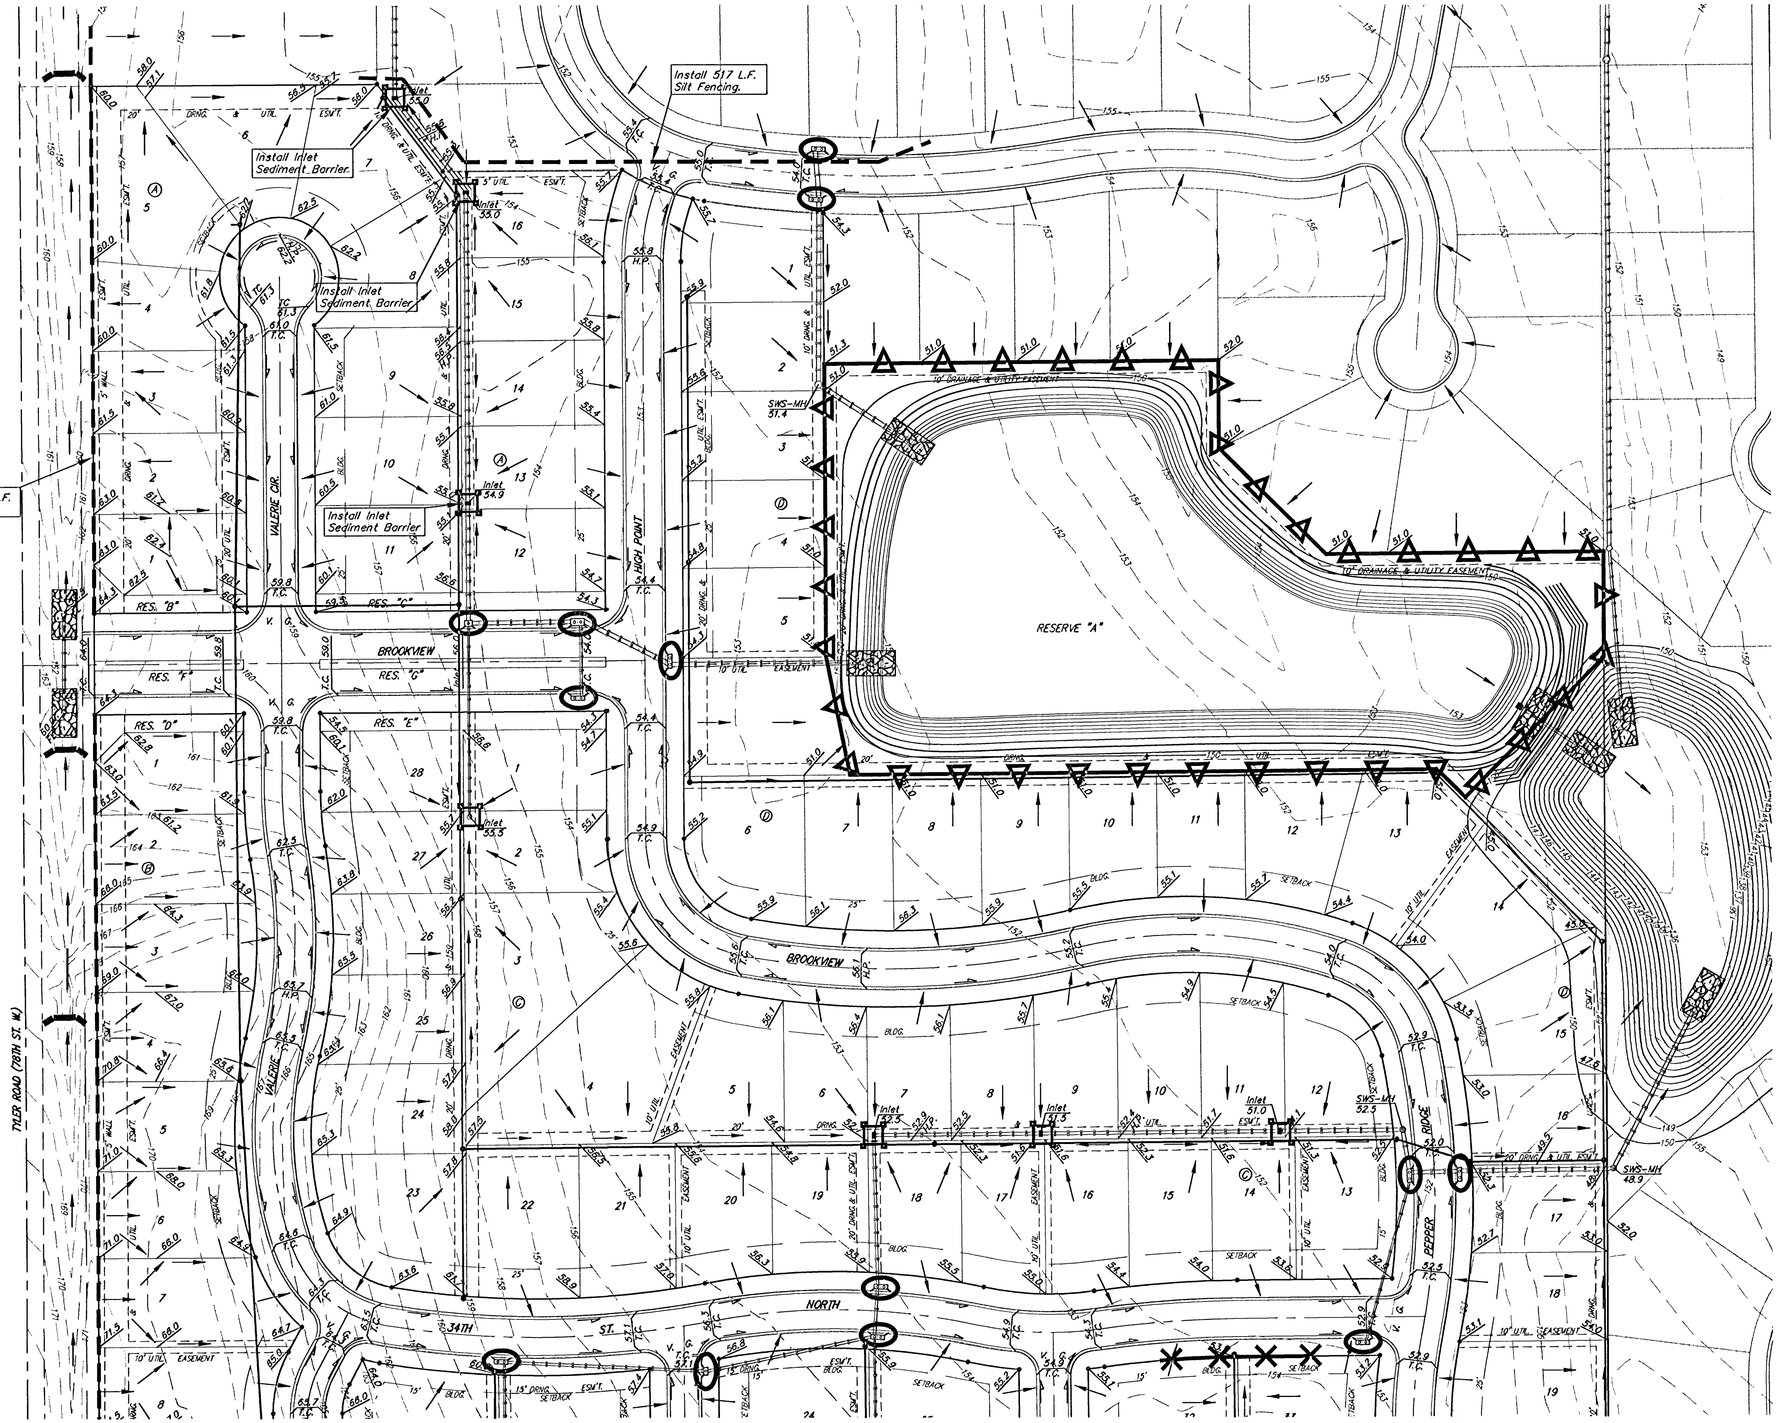


EROSION CONTROL PLAN
LEGEND
(Installation Details Found in the SWPP Plan)

- LIGHT STONE RIP-RAP See Plan Sheets
- DROP INLET PROTECTION 10 Ea.
- CURB INLET PROTECTION
- STRAW BALE BARRIERS 4 Ea.
- SILT FENCING 3019 L.F.
- EARTH DIKES 2472 L.F.

NO SCALE

TYLER'S LANDING ADDITION

# EROSION CONTROL PLAN

CITY OF WICHITA, KANSAS

BAUGHMAN COMPANY P.A.
ENGINEERING, SURVEYING, & PLANNING
316-262-7271 • 315 ELLIS • WICHITA, KANSAS 67211

| PROJECT NUMBER | | | | | SHEET 23 OF 32 |
|---|---|---|---|---|---|
| DESIGN SCL | DRAWN SCL | APPROVED NBW | DATE 03/13/03 | SCALE 1"=60' | |

GRADE.DWG