## LEGEND

SPEED LIMIT 40 — New Sign

SPEED LIMIT 40 — Existing Sign to be Removed

Single Post Sign

Note:
All striping shall be in accordance with the City of Wichita specifications. Striping located on the concrete pavement shall be epoxy while any striping located on the asphalt pavement shall be thermoplastic

SCALE
PLAN: Lat. & Long. 20' 0 20' 40'

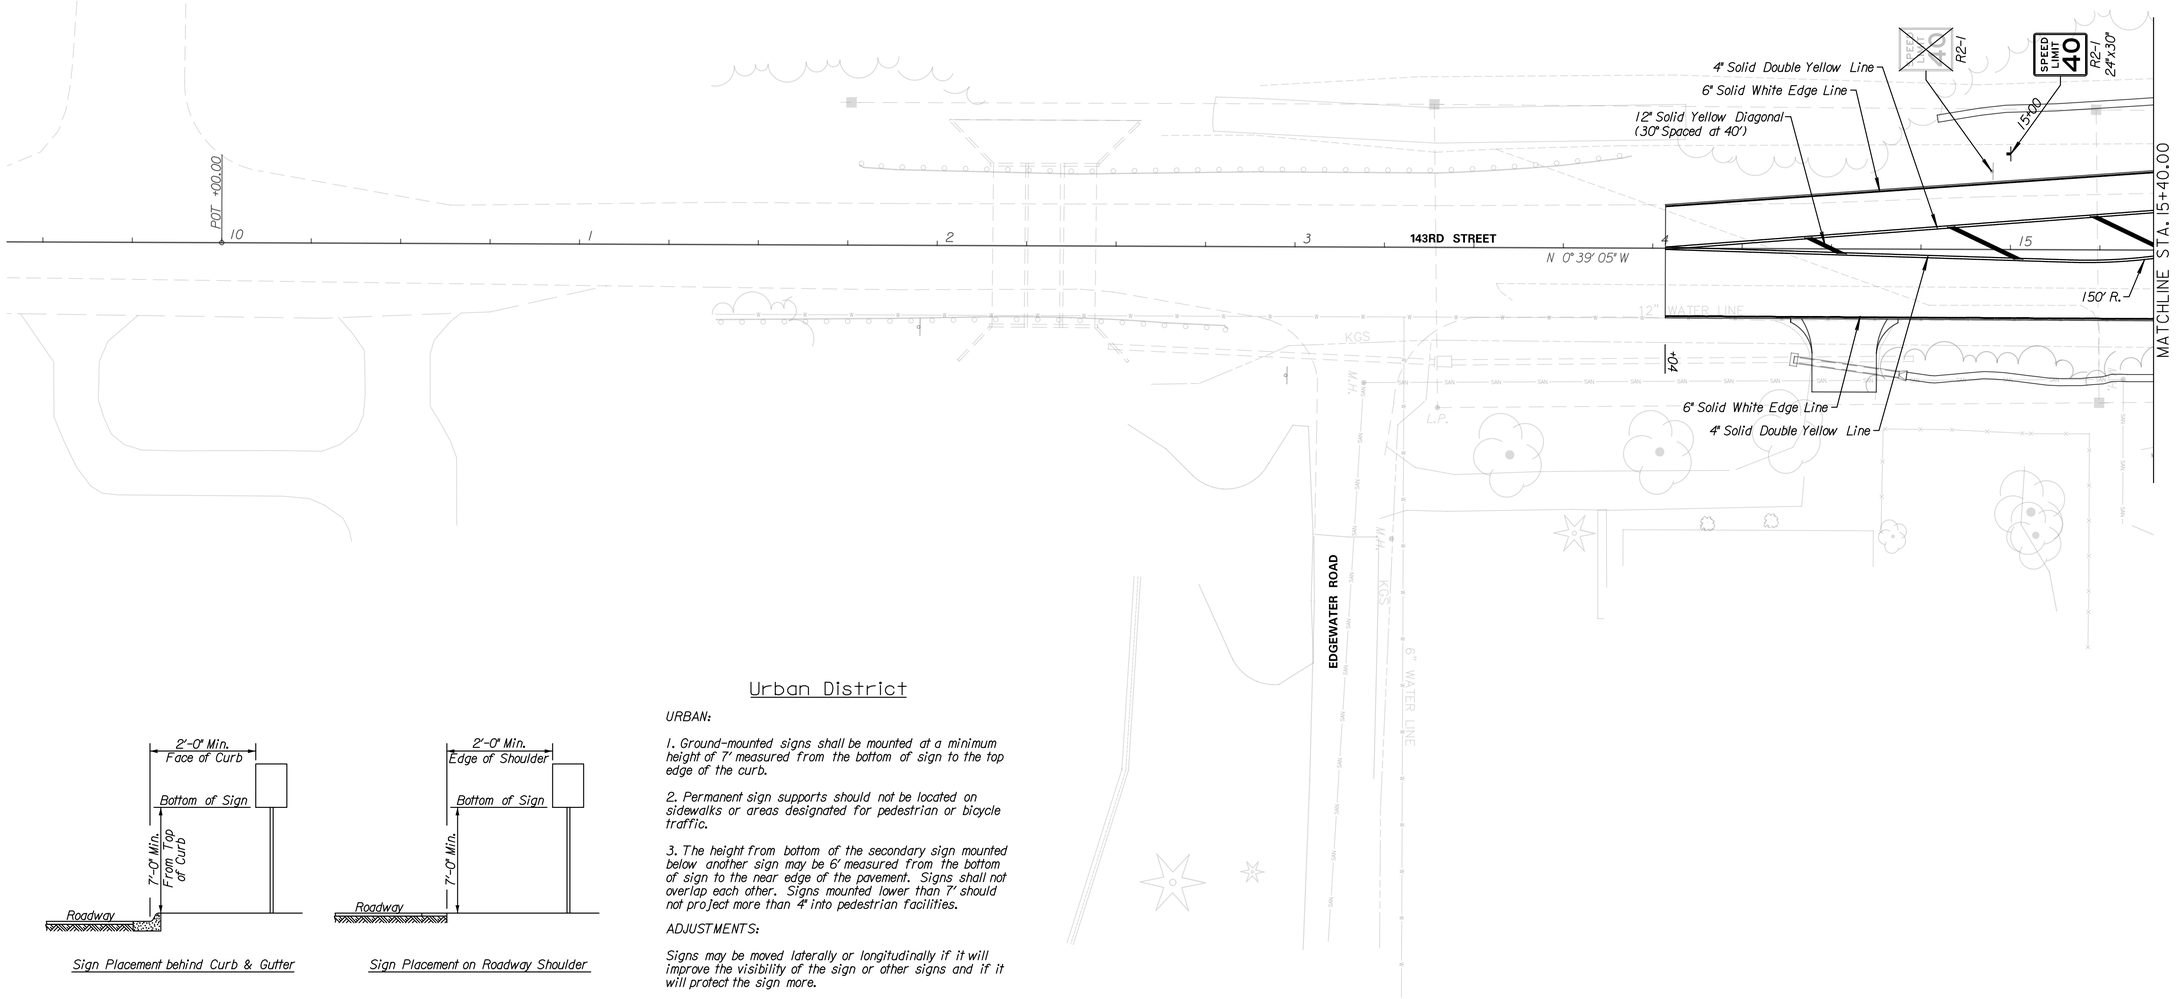





Sign Placement behind Curb & Gutter




Sign Placement on Roadway Shoulder

## Urban District

URBAN:

1. Ground-mounted signs shall be mounted at a minimum height of 7' measured from the bottom of sign to the top edge of the curb.

2. Permanent sign supports should not be located on sidewalks or areas designated for pedestrian or bicycle traffic.

3. The height from bottom of the secondary sign mounted below another sign may be 6' measured from the bottom of sign to the near edge of the pavement. Signs shall not overlap each other. Signs mounted lower than 7' should not project more than 4" into pedestrian facilities.

ADJUSTMENTS:

Signs may be moved laterally or longitudinally if it will improve the visibility of the sign or other signs and if it will protect the sign more.


TranSystems
245 NORTH WACO
SUITE 222
WICHITA, KANSAS 67202
PHONE: 316-303-3000
FAX: 316-462-5629


CONSULTANTS:

143RD STREET IMPROVEMENTS
WICHITA, KANSAS
CITY OF WICHITA

REVISIONS:

| MARK | DATE | DESCRIPTION |
|---|---|---|

PROJ NO: 87 N-0614-01
SCALE: 1" = 20'
DATE: 5/26/2017
DESIGNED BY: TAU
DRAWN BY: TAU
CHECKED BY: MDB

SHEET TITLE:
PAVEMENT MARKING & SIGNING STA. 14+03.55 TO STA. 15+40.00

SHEET NO.
139
SHEET 139 OF 236


taummel
5/26/2017 - 11:16:56 AM c:\transystems\pw_local\transyscorp-pw1\taummel\d0294400\C-PMK-M01-101.dgn


IF THIS DRAWING IS LESS THAN 22" X 36" IT IS A REDUCED SIZE DRAWING