


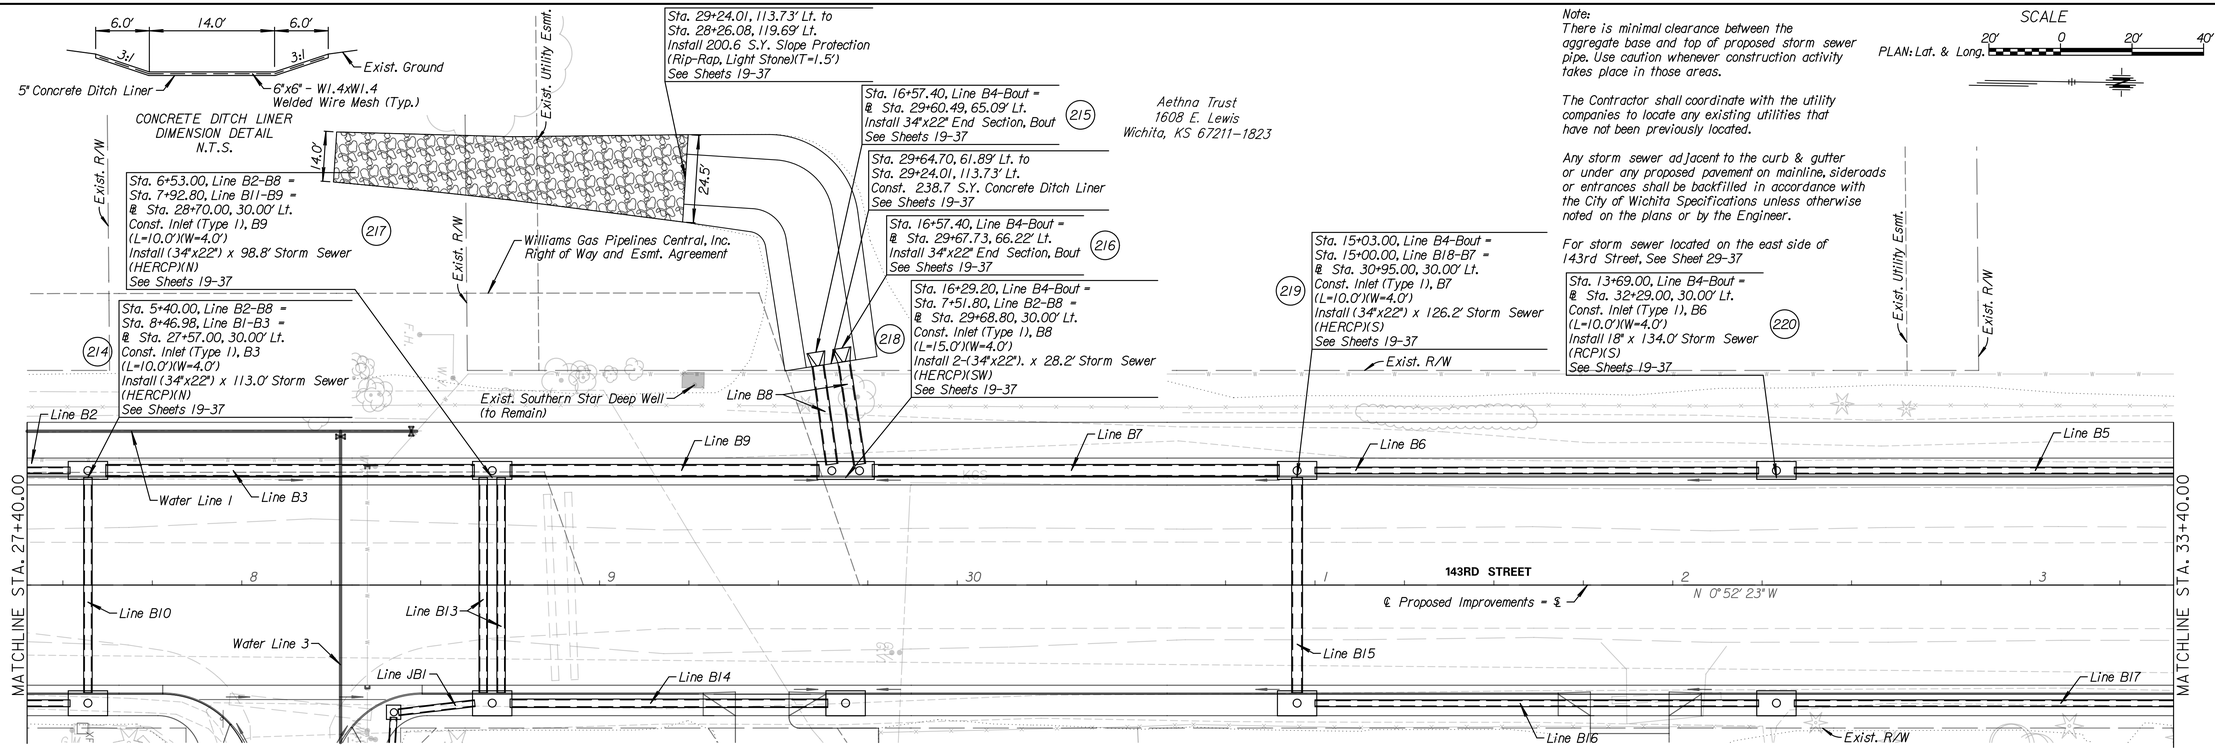



TranSystems
245 NORTH WACO
SUITE 222
WICHITA, KANSAS 67202
PHONE: 316-303-3000
FAX: 316-303-0156


CONSULTANTS:

143RD STREET IMPROVEMENTS
WICHITA, KANSAS

CITY OF WICHITA
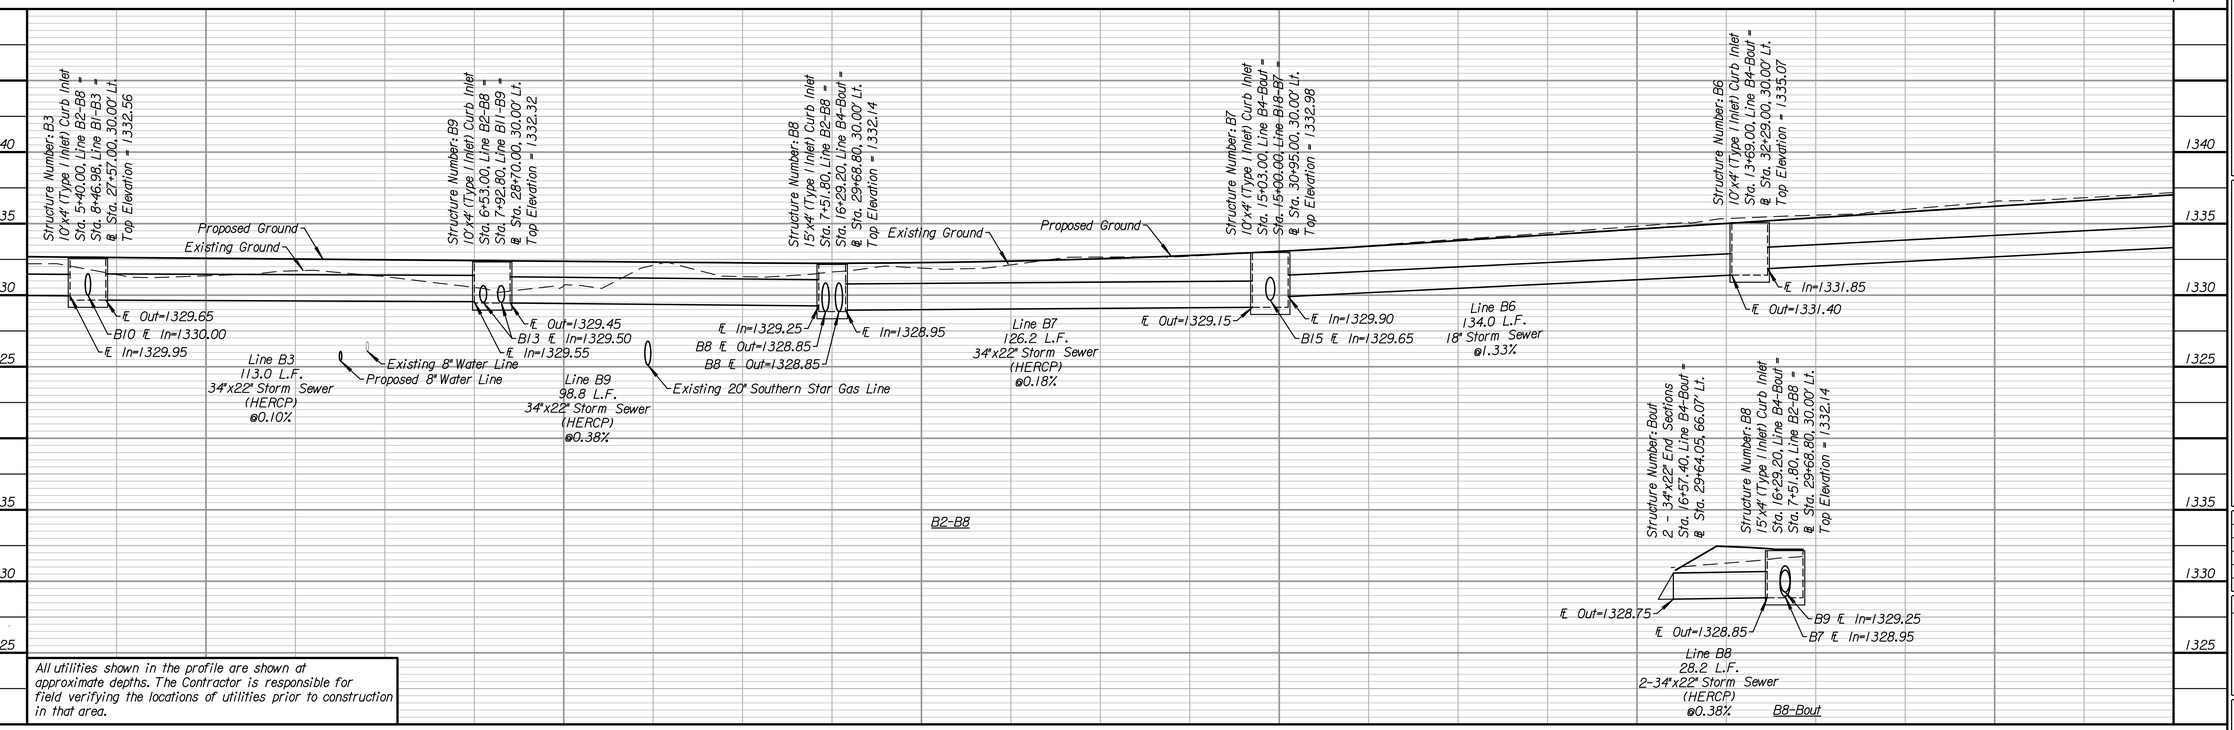
| REVISIONS: | | |
|---|---|---|
| MARK | DATE | DESCRIPTION |

| | |
|---|---|
| PROJ NO: | 87 N-0614-01 |
| SCALE: | 1" = 20' |
| DATE: | 5/26/2017 |
| DESIGNED BY: | TAU |
| DRAWN BY: | TAU |
| CHECKED BY: | MDB |

SHEET TITLE:
143RD STREET STORM SEWER STA. 27+40.00 TO STA. 33+40.00

SHEET NO.
22
SHEET 22 OF 236


taumeyl
5/26/2017 - 11:04:41 AM c:\transystems\pw_bcat\transystemspw-pw11\taumeyl\d0228401\C-SDR-M01-103.dgn
IF THIS DRAWING IS LESS THAN 22" X 36" IT IS A REDUCED SIZE DRAWING