LEGEND

—·— Longitudinal Joint

– – – Contraction Joint

——— Expansion Joint

Note:
All mainline concrete pavement on 143rd Street shall be "Concrete Pavement 9" (Reinforced)" unless otherwise noted

Pavement Joints shall be continued through curb & gutter and match joint patterns where possible

All joints within the reinforced concrete pavement shall be tied with #4 bars 2' long spaced on 30" centers in all directions with 6" x 12" - W4 x W4 welded wire mesh.

SCALE

PLAN: Lat. & Long. 10' 0 10' 20'

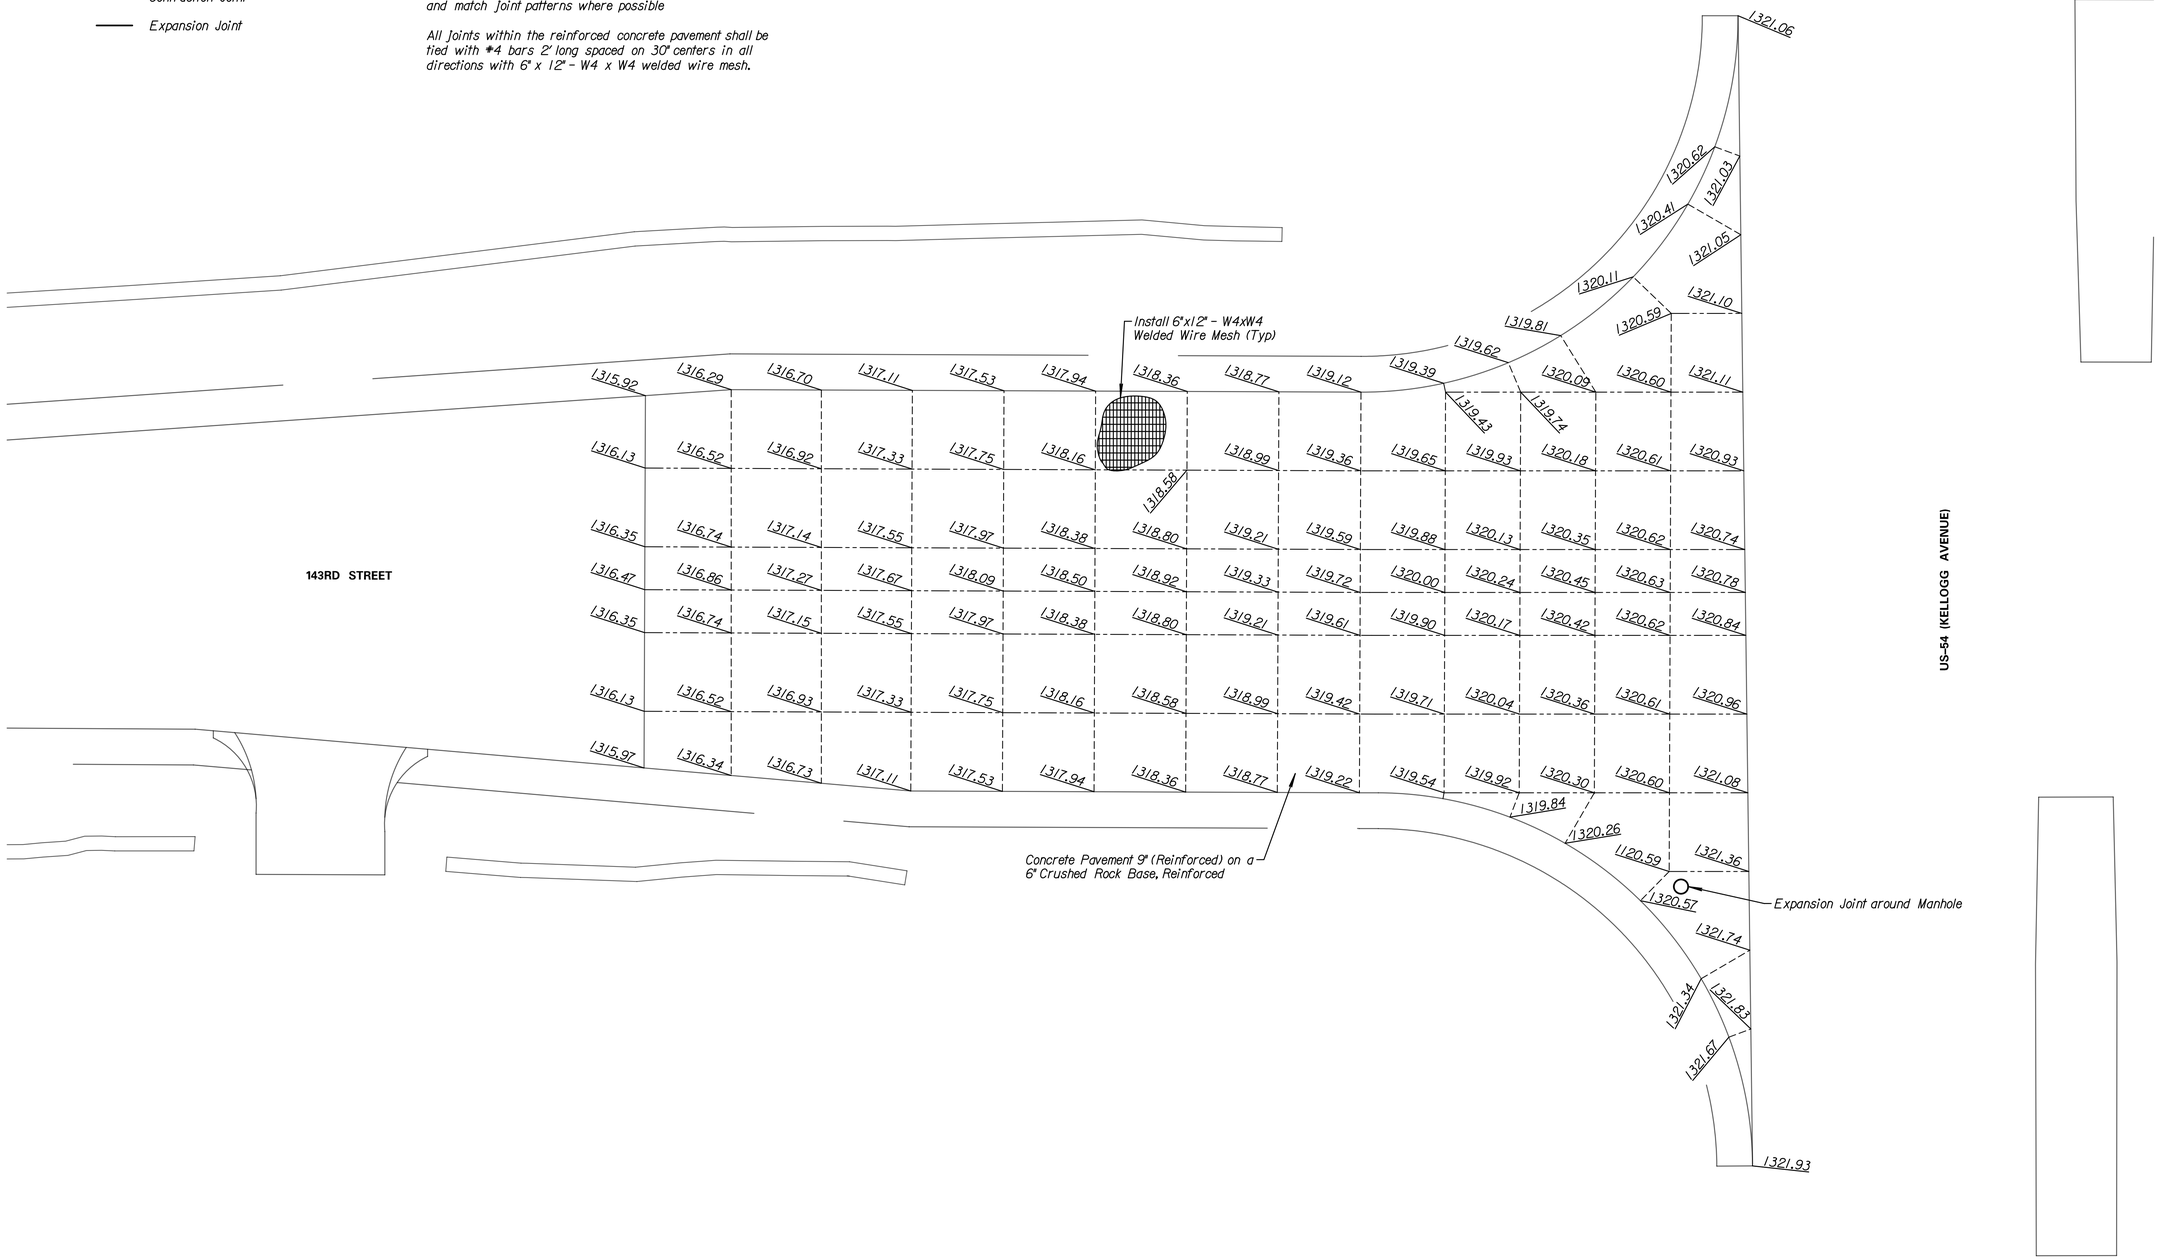

CONSULTANTS:

TranSystems
245 NORTH WACO
SUITE 222
WICHITA, KANSAS 67202
PHONE: 316-303-3000
FAX: 316-462-5629

143RD STREET IMPROVEMENTS

WICHITA, KANSAS

CITY OF WICHITA

REVISIONS:

MARK	DATE	DESCRIPTION

PROJ NO:	87 N-0614-01
SCALE:	1" = 10'
DATE:	5/26/2017
DESIGNED BY:	TAU
DRAWN BY:	TAU
CHECKED BY:	MDB

SHEET TITLE:

143RD STREET JOINTING PLAN SHEET

SHEET NO.

58

SHEET 58 OF 236

taummel
5/26/2017 - 11:08:28 AM c:\transystems\pw_local\transyscorp-pw1\taummel\d0229400\C-ANT-AM01-102.dgn

IF THIS DRAWING IS LESS THAN 22" X 36" IT IS A REDUCED SIZE DRAWING