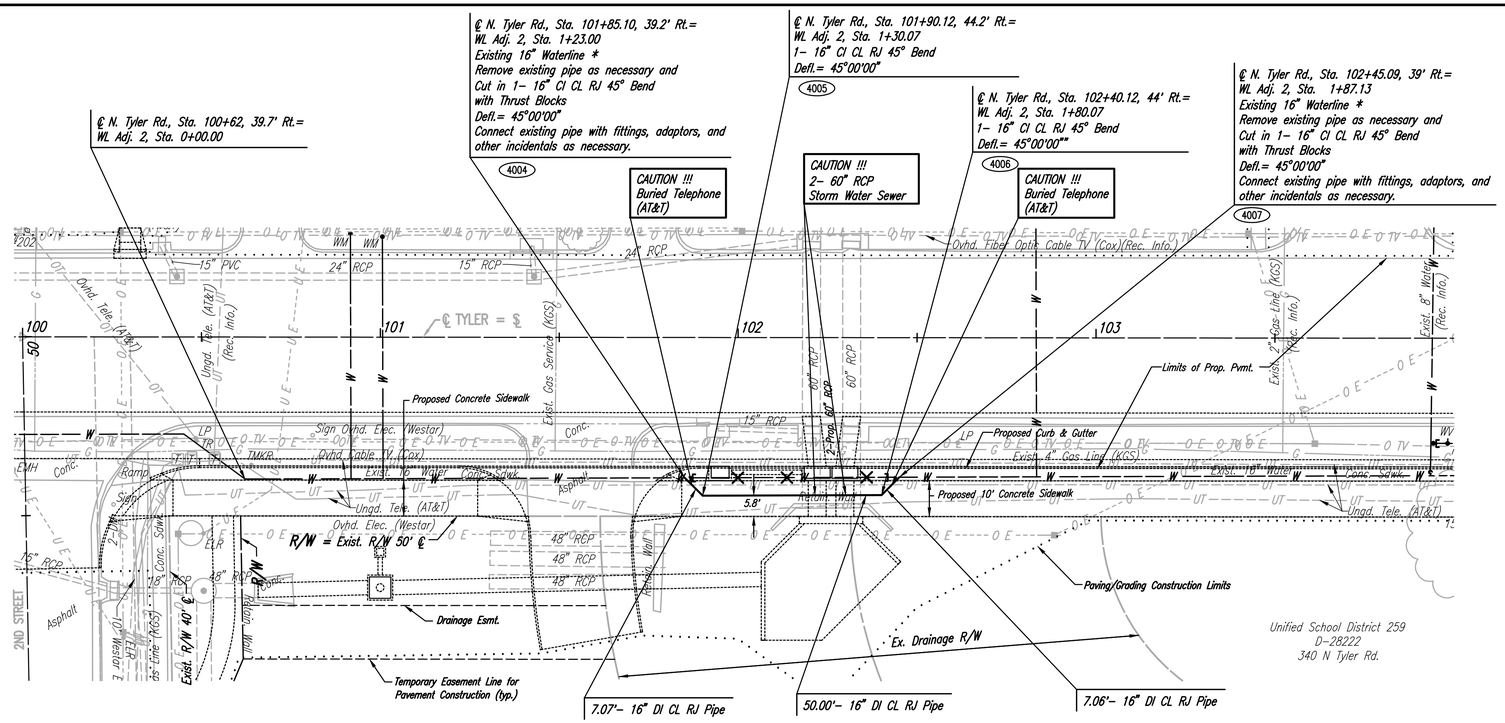

SCALE:

PLAN: LAT. & LONG. 0 20 40

PROFILE: HORIZ. SAME AS ABOVE

VERT. 0 5

(4000) – SEE SHEET NO. B3 FOR WATERLINE COORDINATES (TYP.)

* PRIOR TO BEGINNING CONSTRUCTION, THE CONTRACTOR SHALL EXCAVATE THE EXISTING 16" WATERLINE AT STA. 1+23.00 AND STA. 1+87.13 TO VERIFY PIPE SIZE, TYPE, FITTINGS, AND HORIZONTAL AND VERTICAL LOCATION. THE CONTRACTOR SHALL REPORT HIS FINDINGS TO THE ENGINEER SO THAT ANY NECESSARY PLAN MODIFICATIONS CAN BE MADE. ANY ADDITIONAL LABOR OR MATERIALS NECESSARY TO COMPLETE THE CONNECTION SHALL BE CONSIDERED SUBSIDIARY TO THE PROJECT.

X = Denotes Pipe to be abandoned in place.
[= Denotes Cap/Plug by the contractor
(Includes removal of existing pavement and replacement with temporary pavement.)

JOSHUA GOLKA
LICENSED
24136
08/01/2017
KANSAS
PROFESSIONAL ENGINEER

Unless noted otherwise, elevations shown are top of pipe

WATERLINE ADJUSTMENT NO. 2

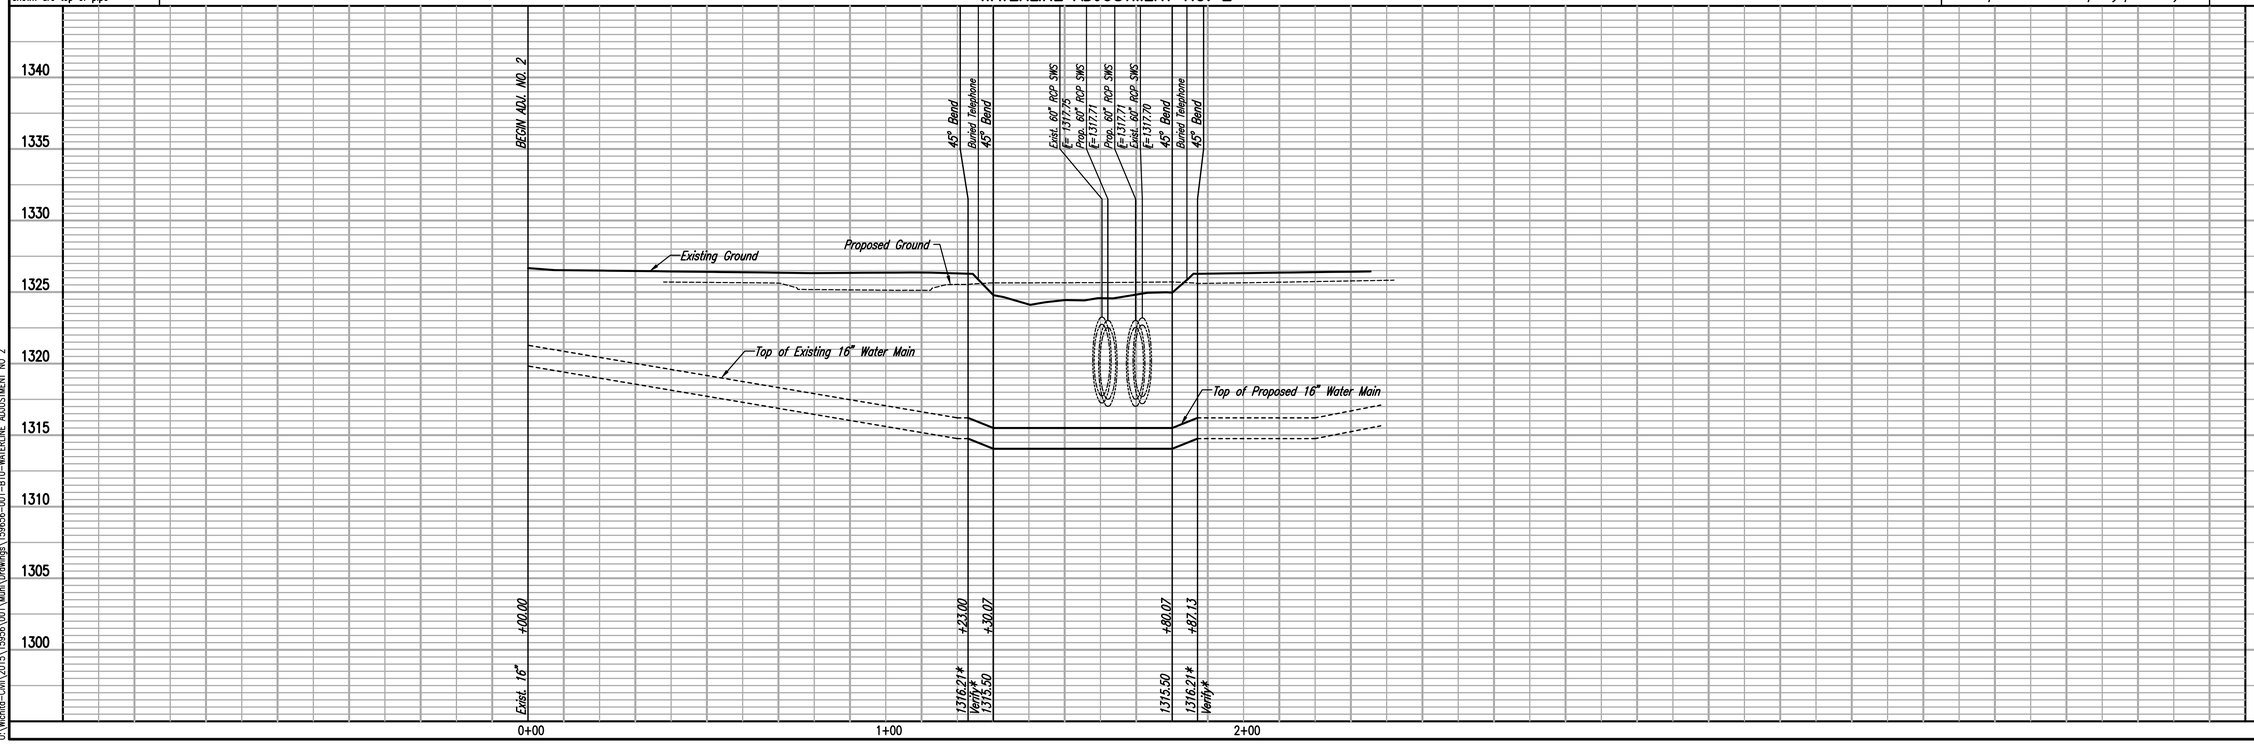

TYLER ROAD BETWEEN MAPLE AND CENTRAL
WATERLINE ADJUSTMENTS

WATERLINE ADJUSTMENT NO. 2

GARY JANZEN, P.E. – CITY ENGINEER
CITY OF WICHITA PROJECT NO. 448-90829

PEC
PROFESSIONAL ENGINEERING CONSULTANTS, P.A.
303 SOUTH TOPEKA WICHITA, KS 67202
316-262-2691 www.pec1.com

Designed By JAG, TBK
Drawn By CSL, GAS
Job No. 35-15956-001-042
Date APRIL 2015

Sheet B10 of 20

PLAN		BY	DATE
CHECKED			
CHECKED			

PROFILE		BY	DATE
CHECKED			
CHECKED			

Saved 08-01-2017 4:22:43 PM by CSL
Plot Date 11/08/2017 4:26:26 PM by CSL
U:\Wichita-Civil\2015\15956\001\Main\Drawings\159656-001-B10-WATERLINE ADJUSTMENT NO 2