
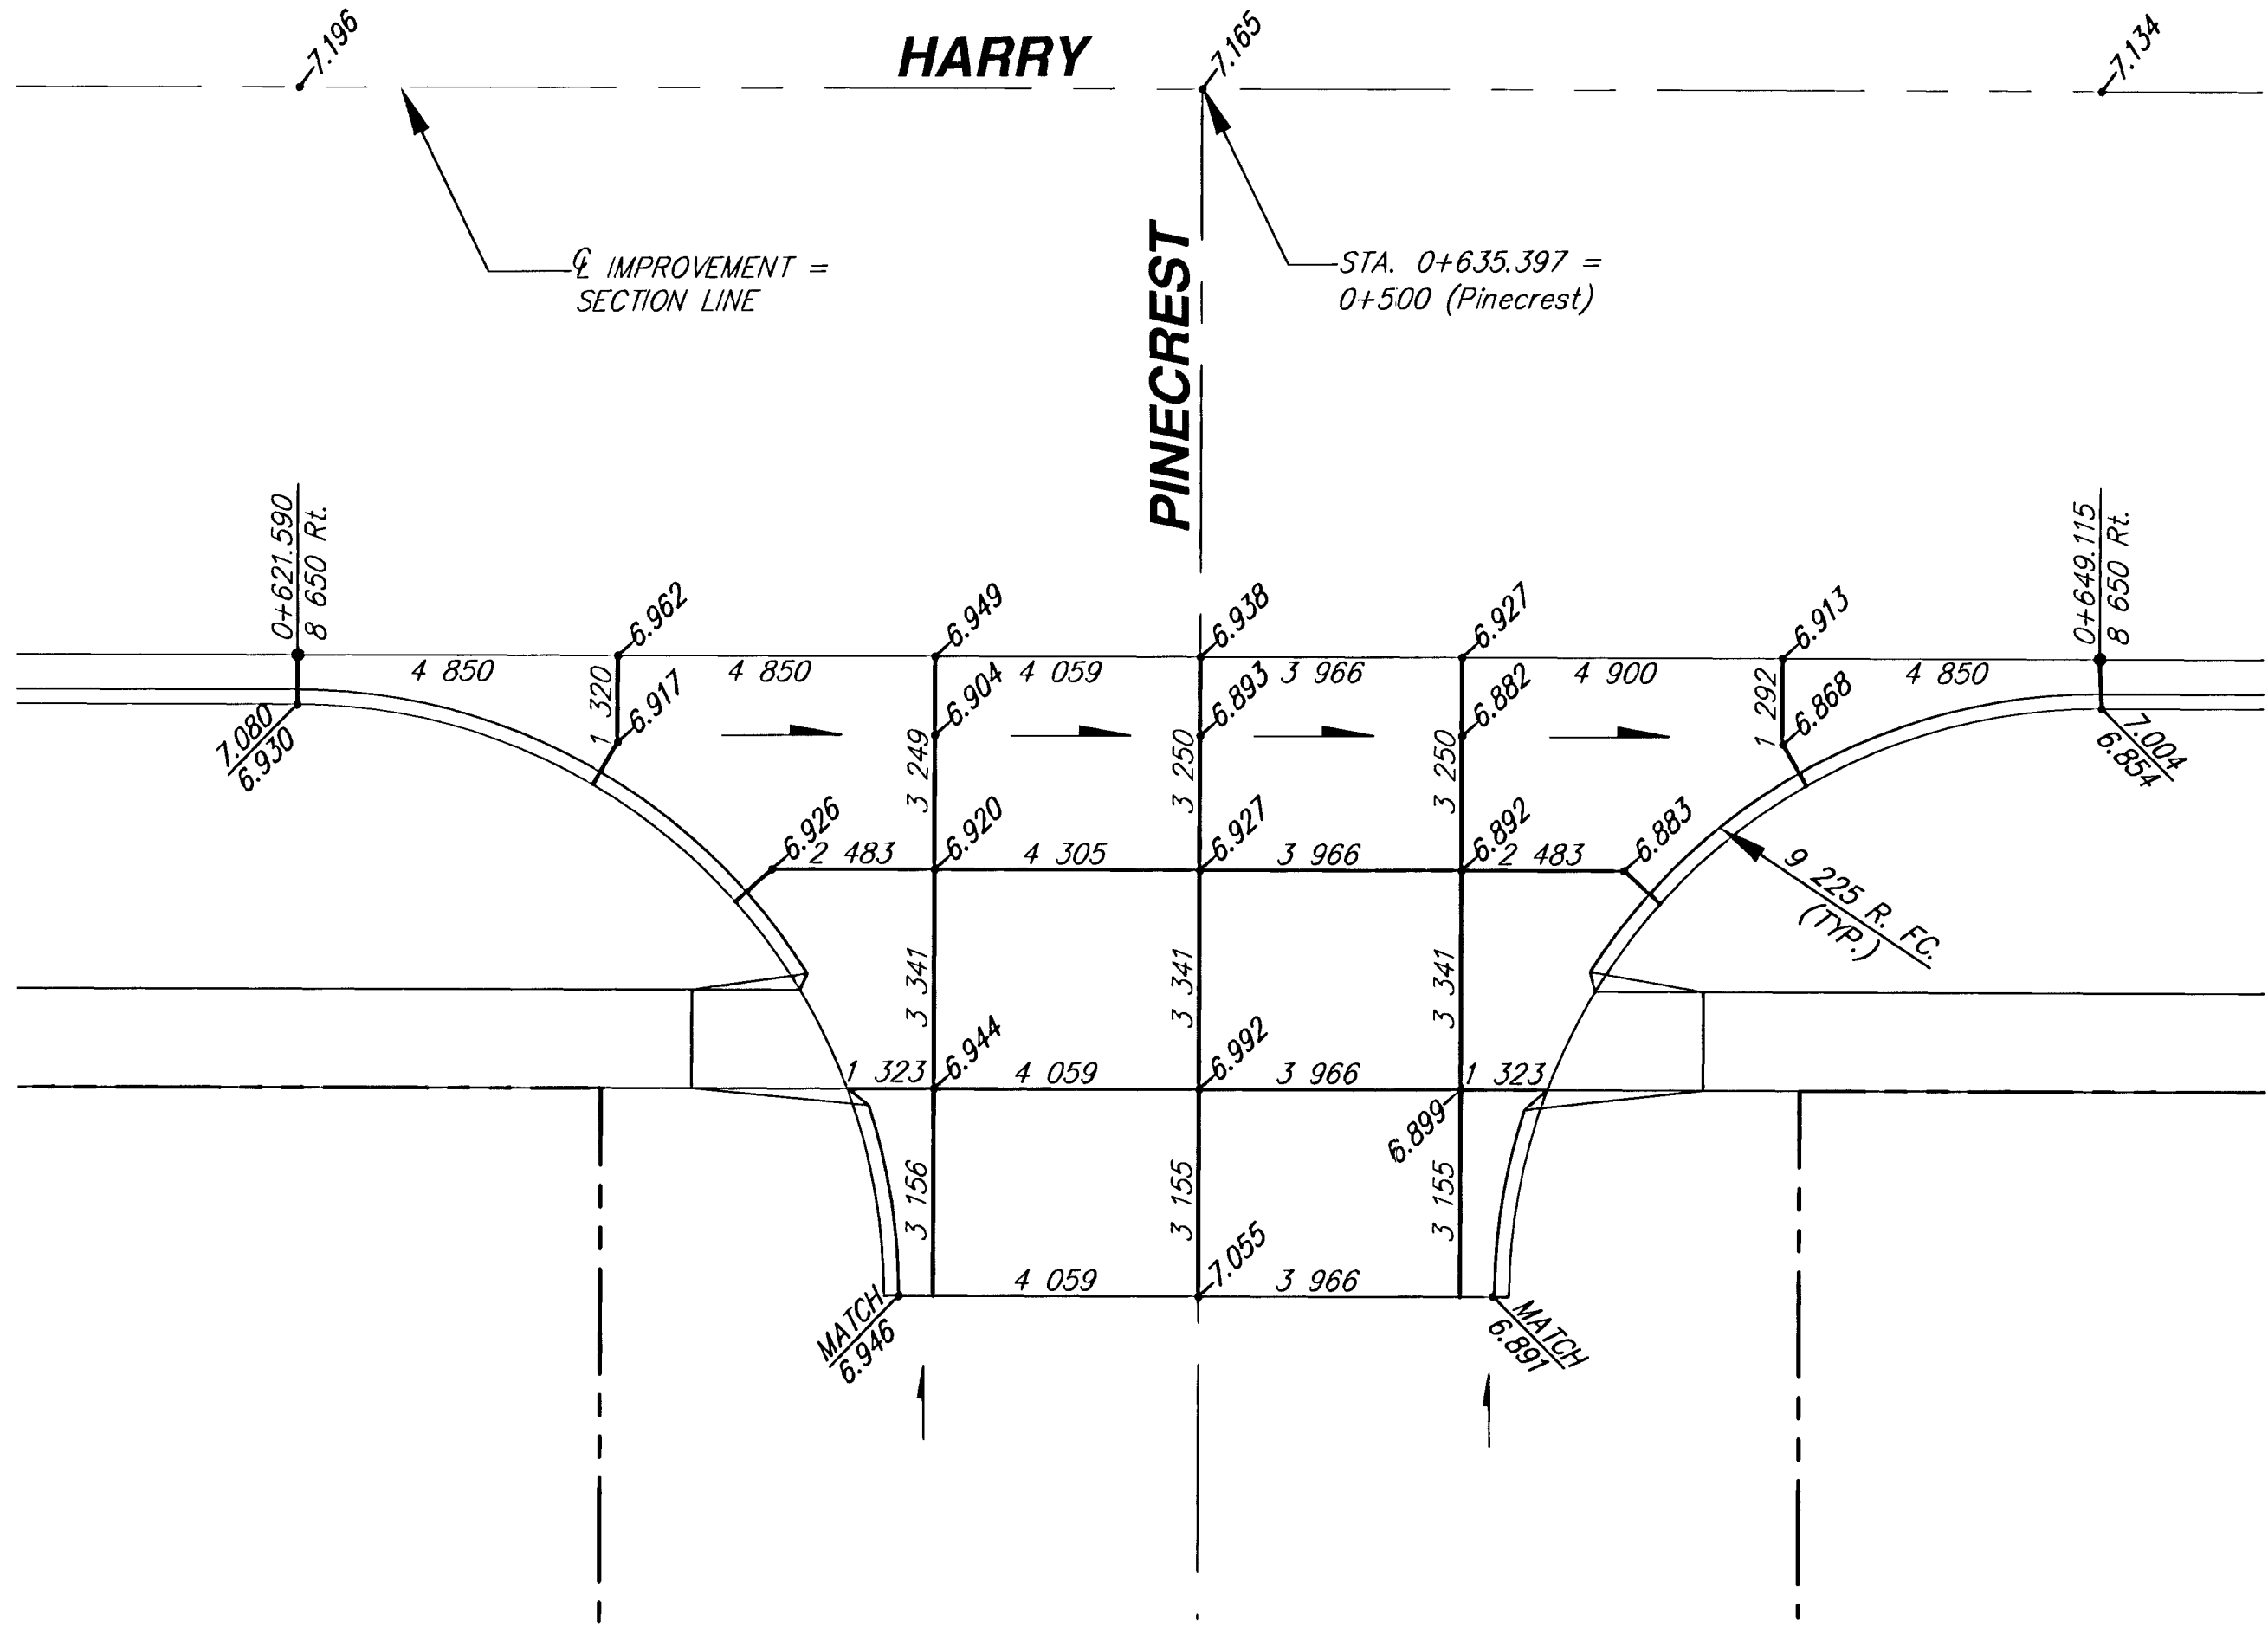
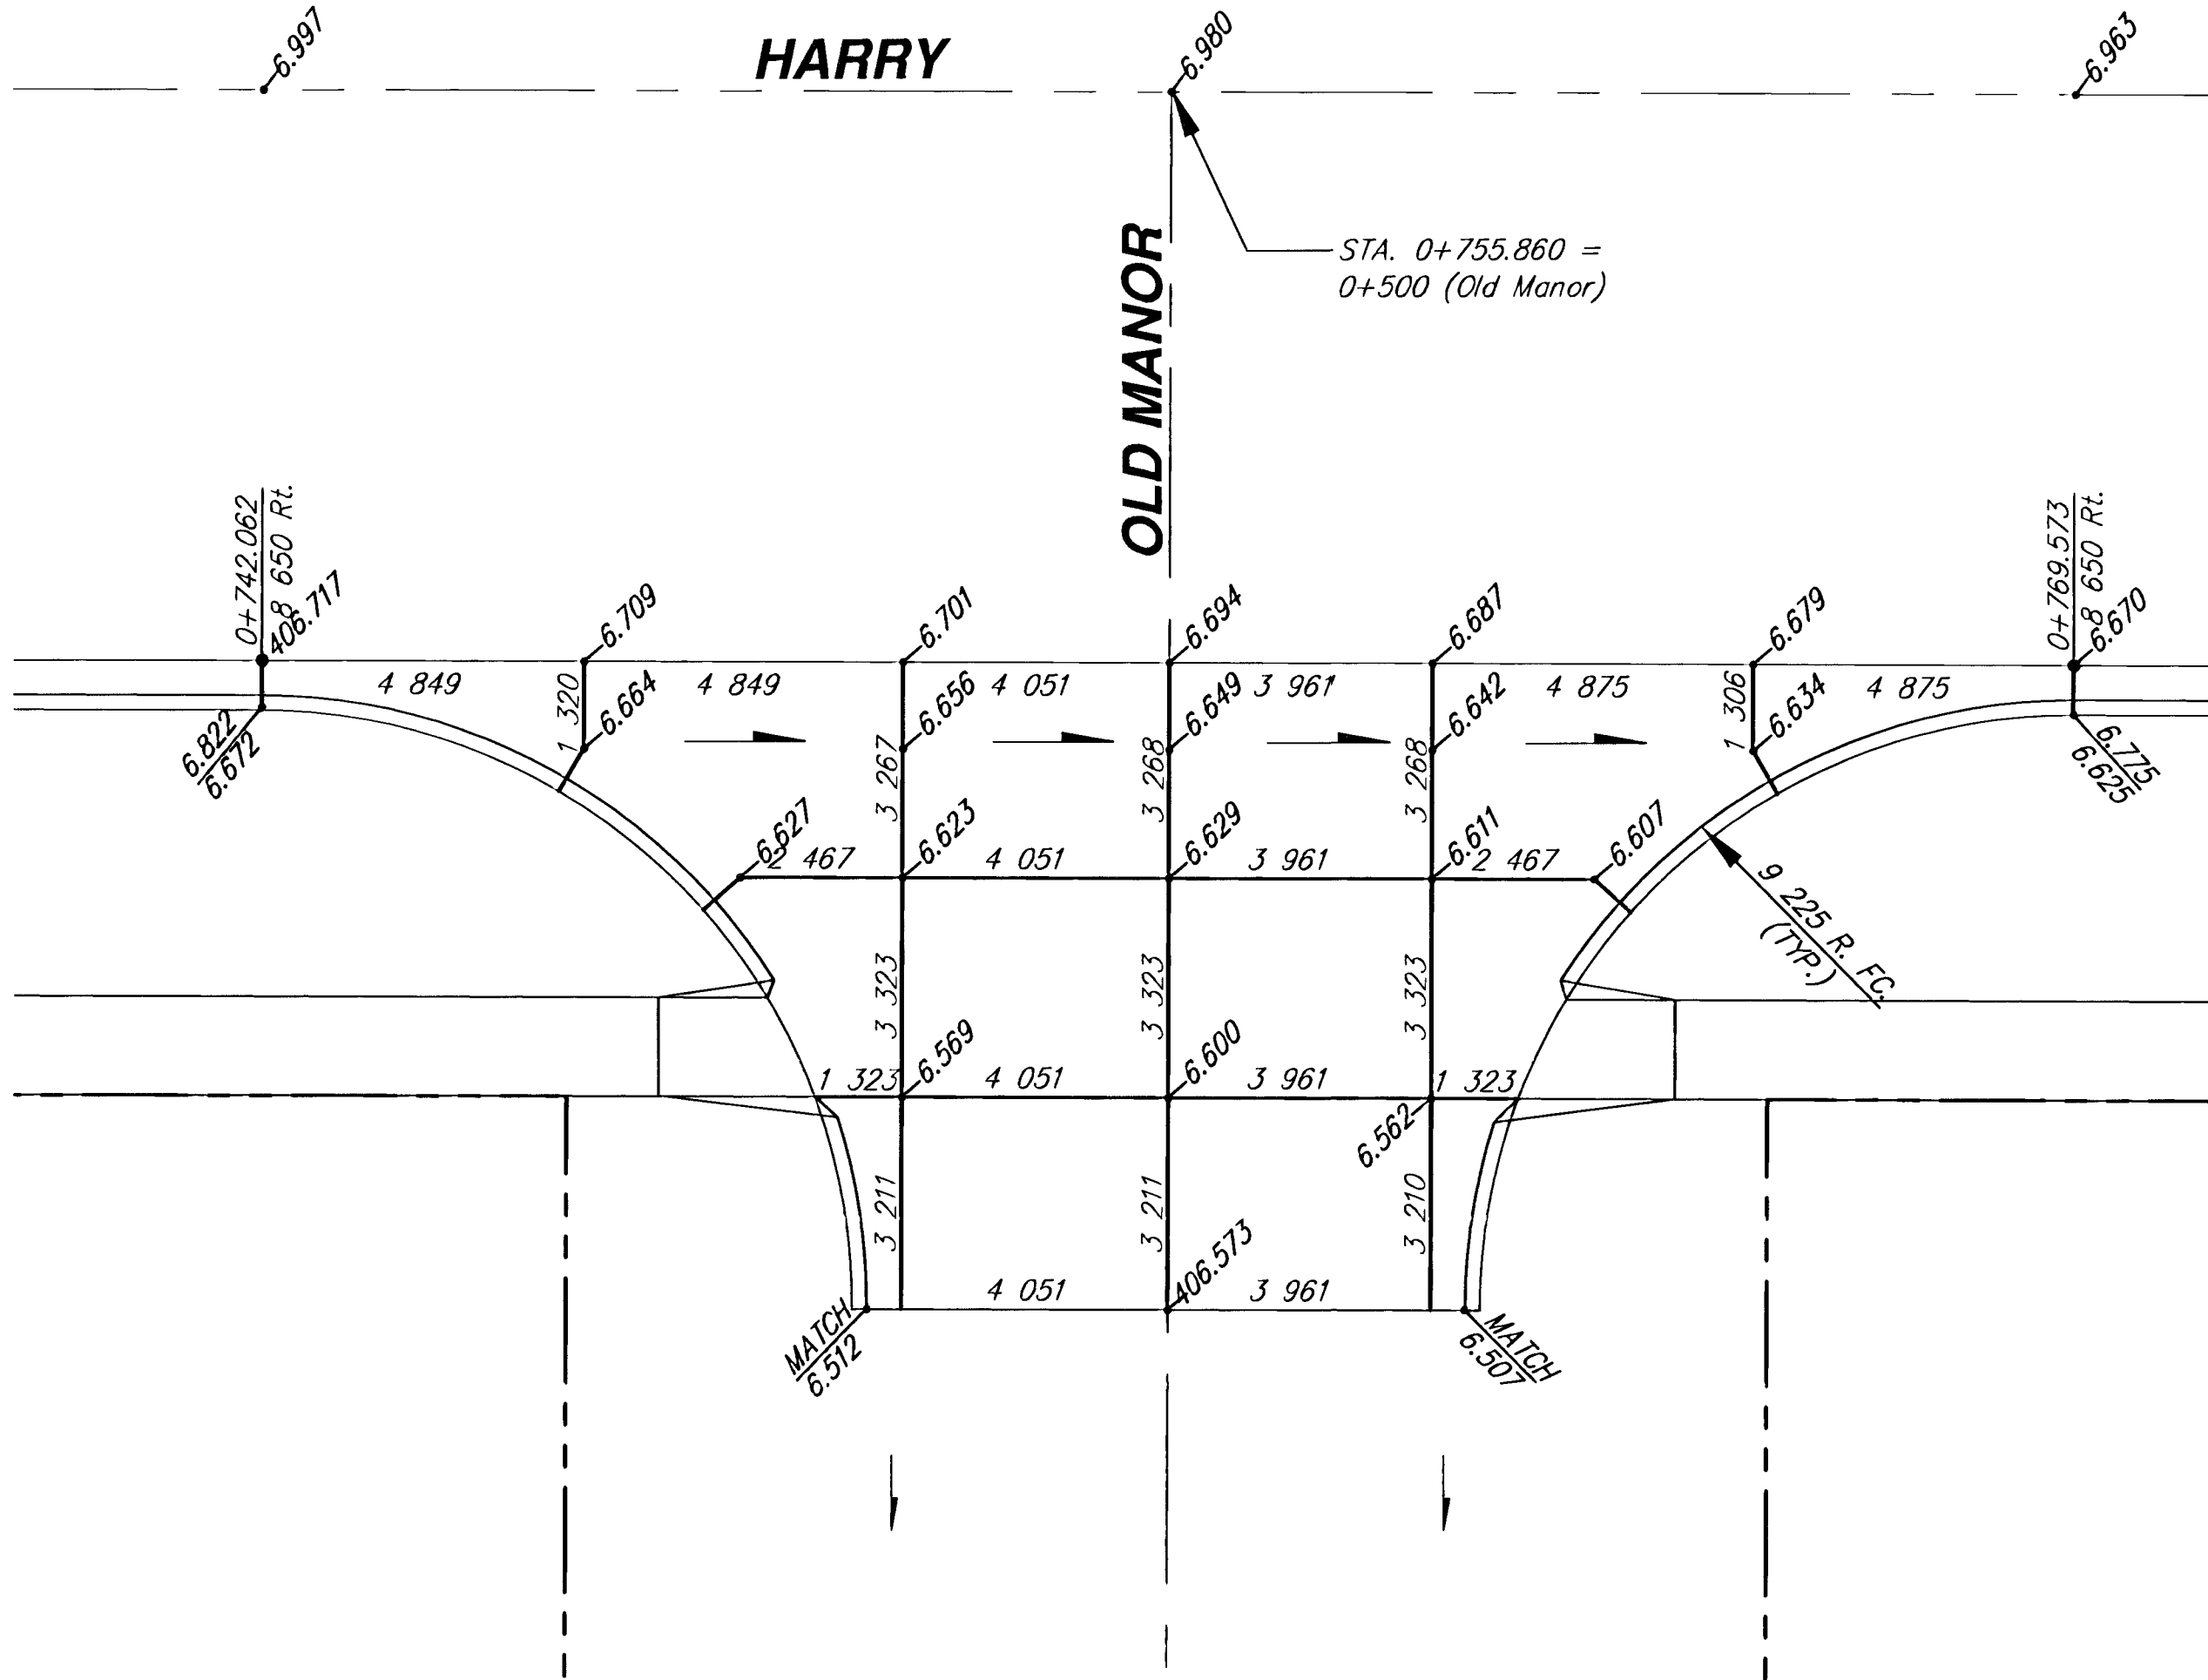
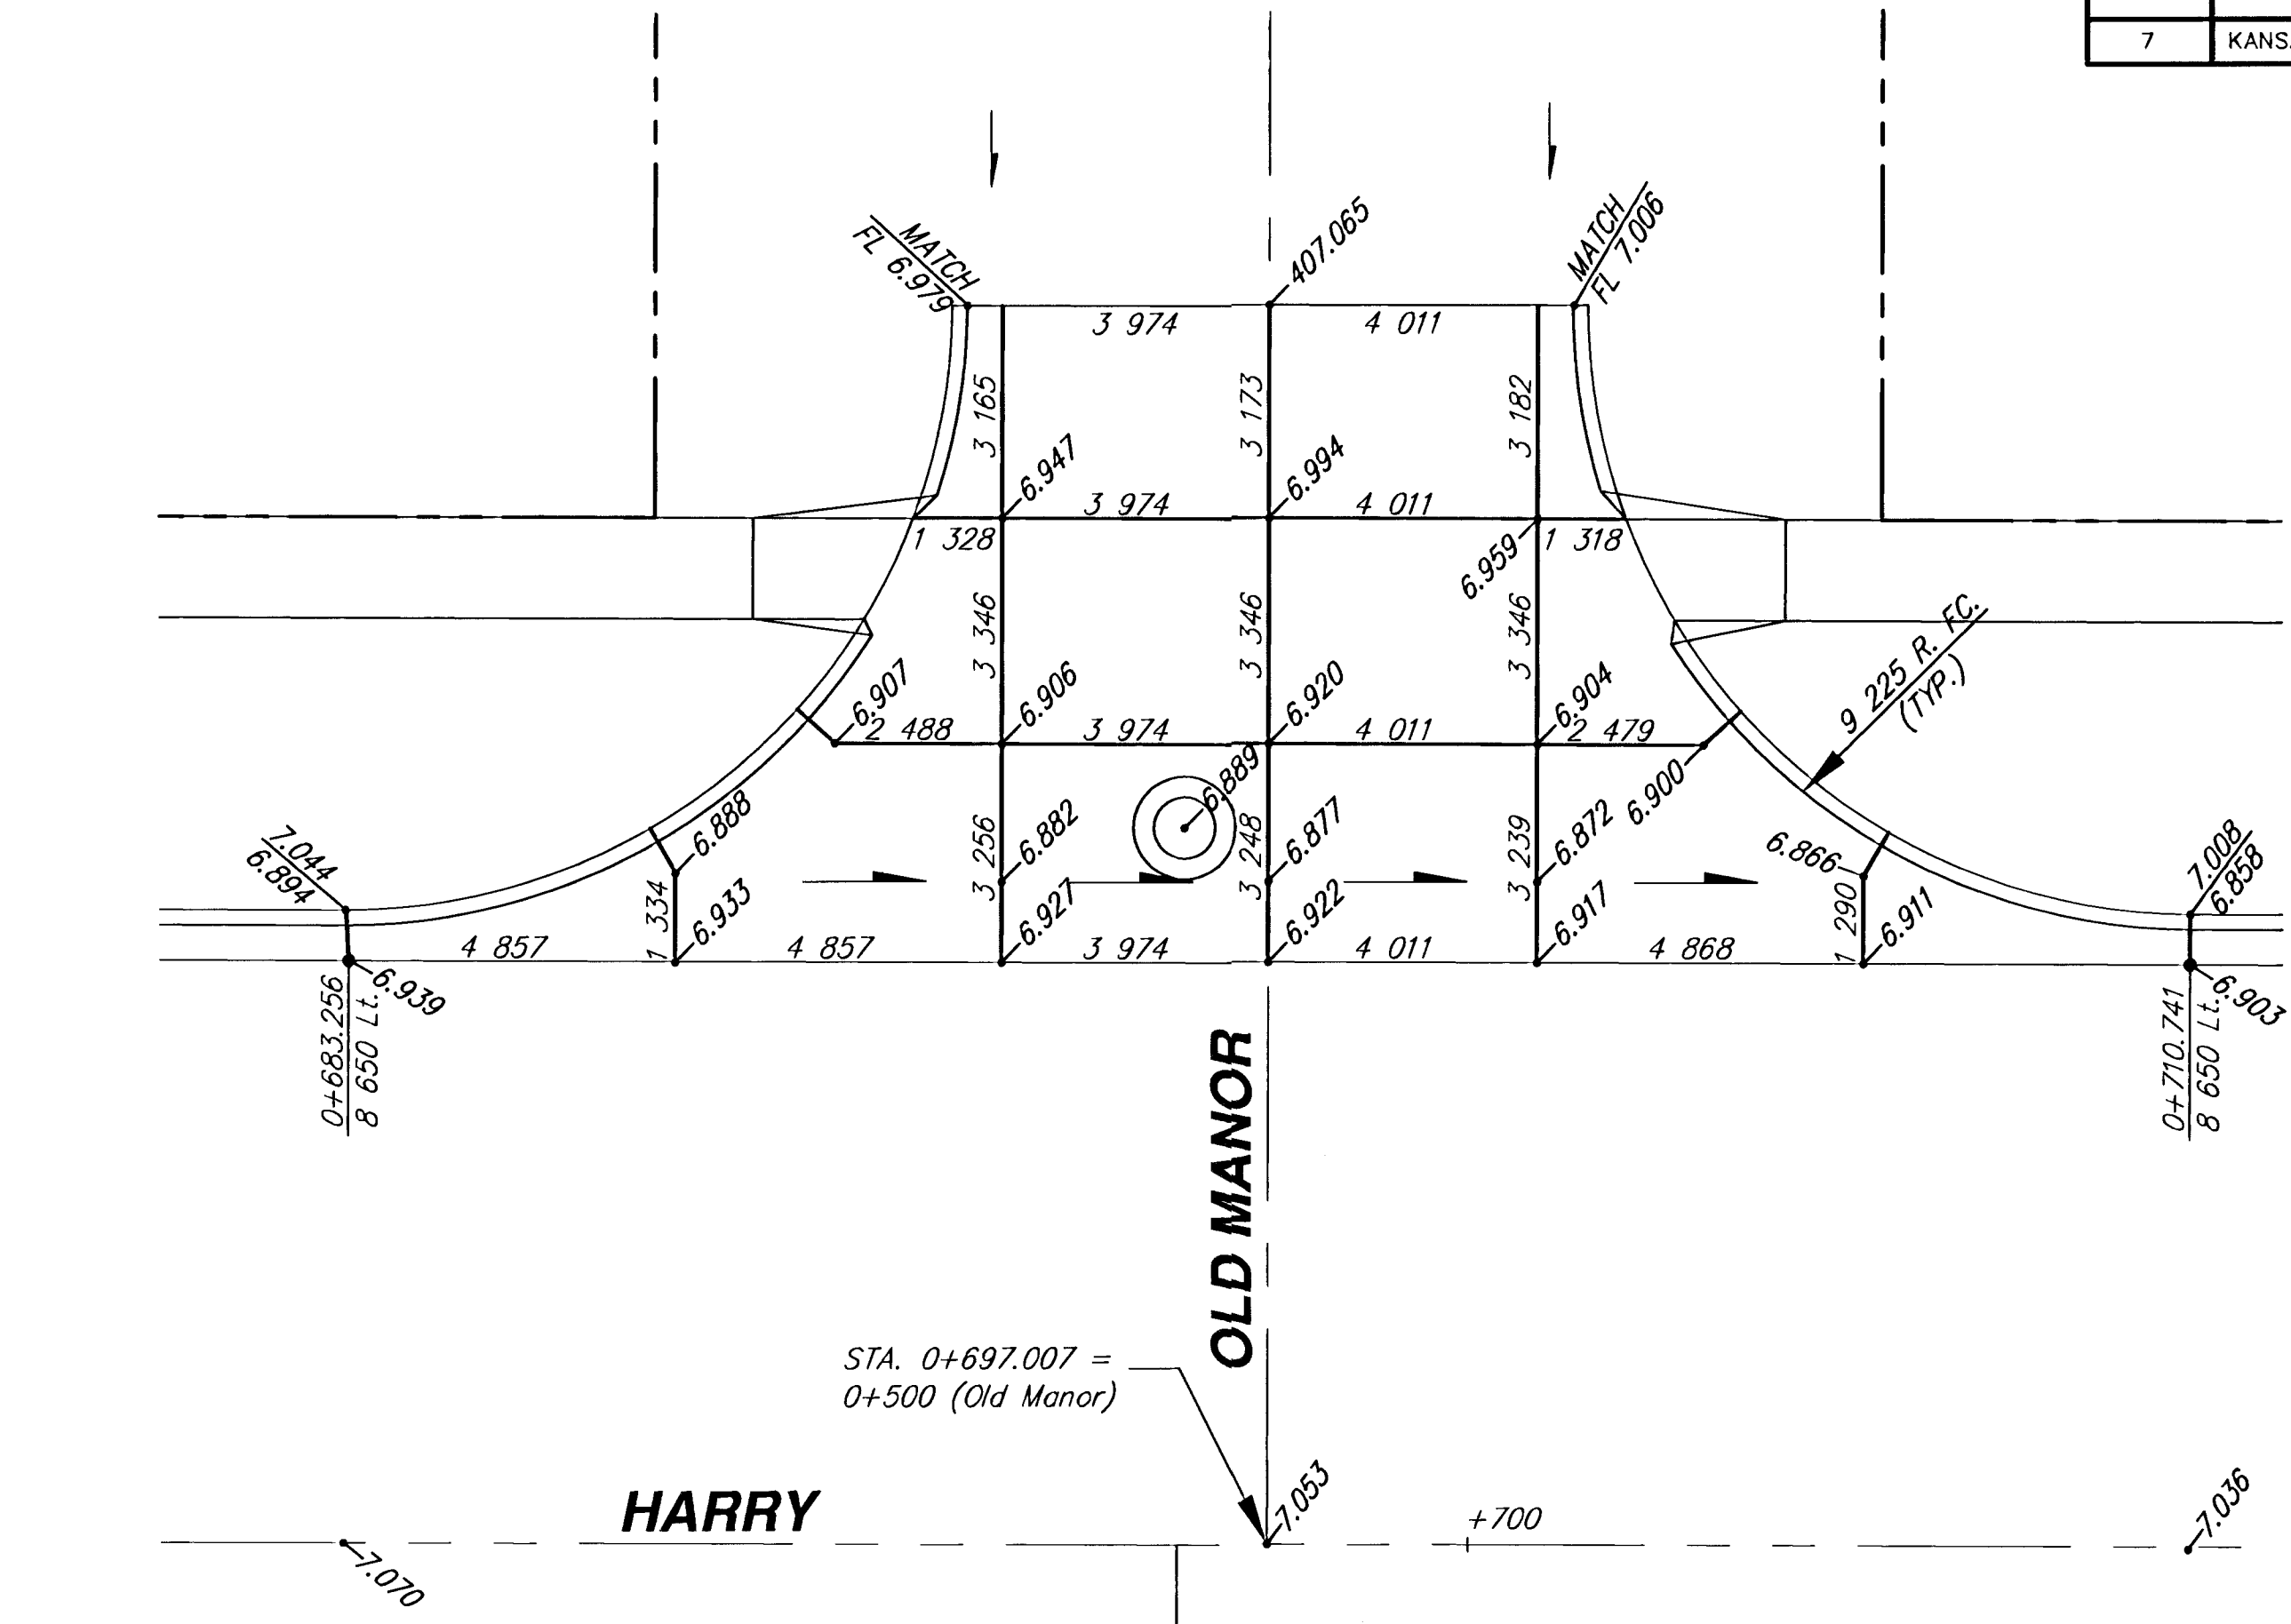
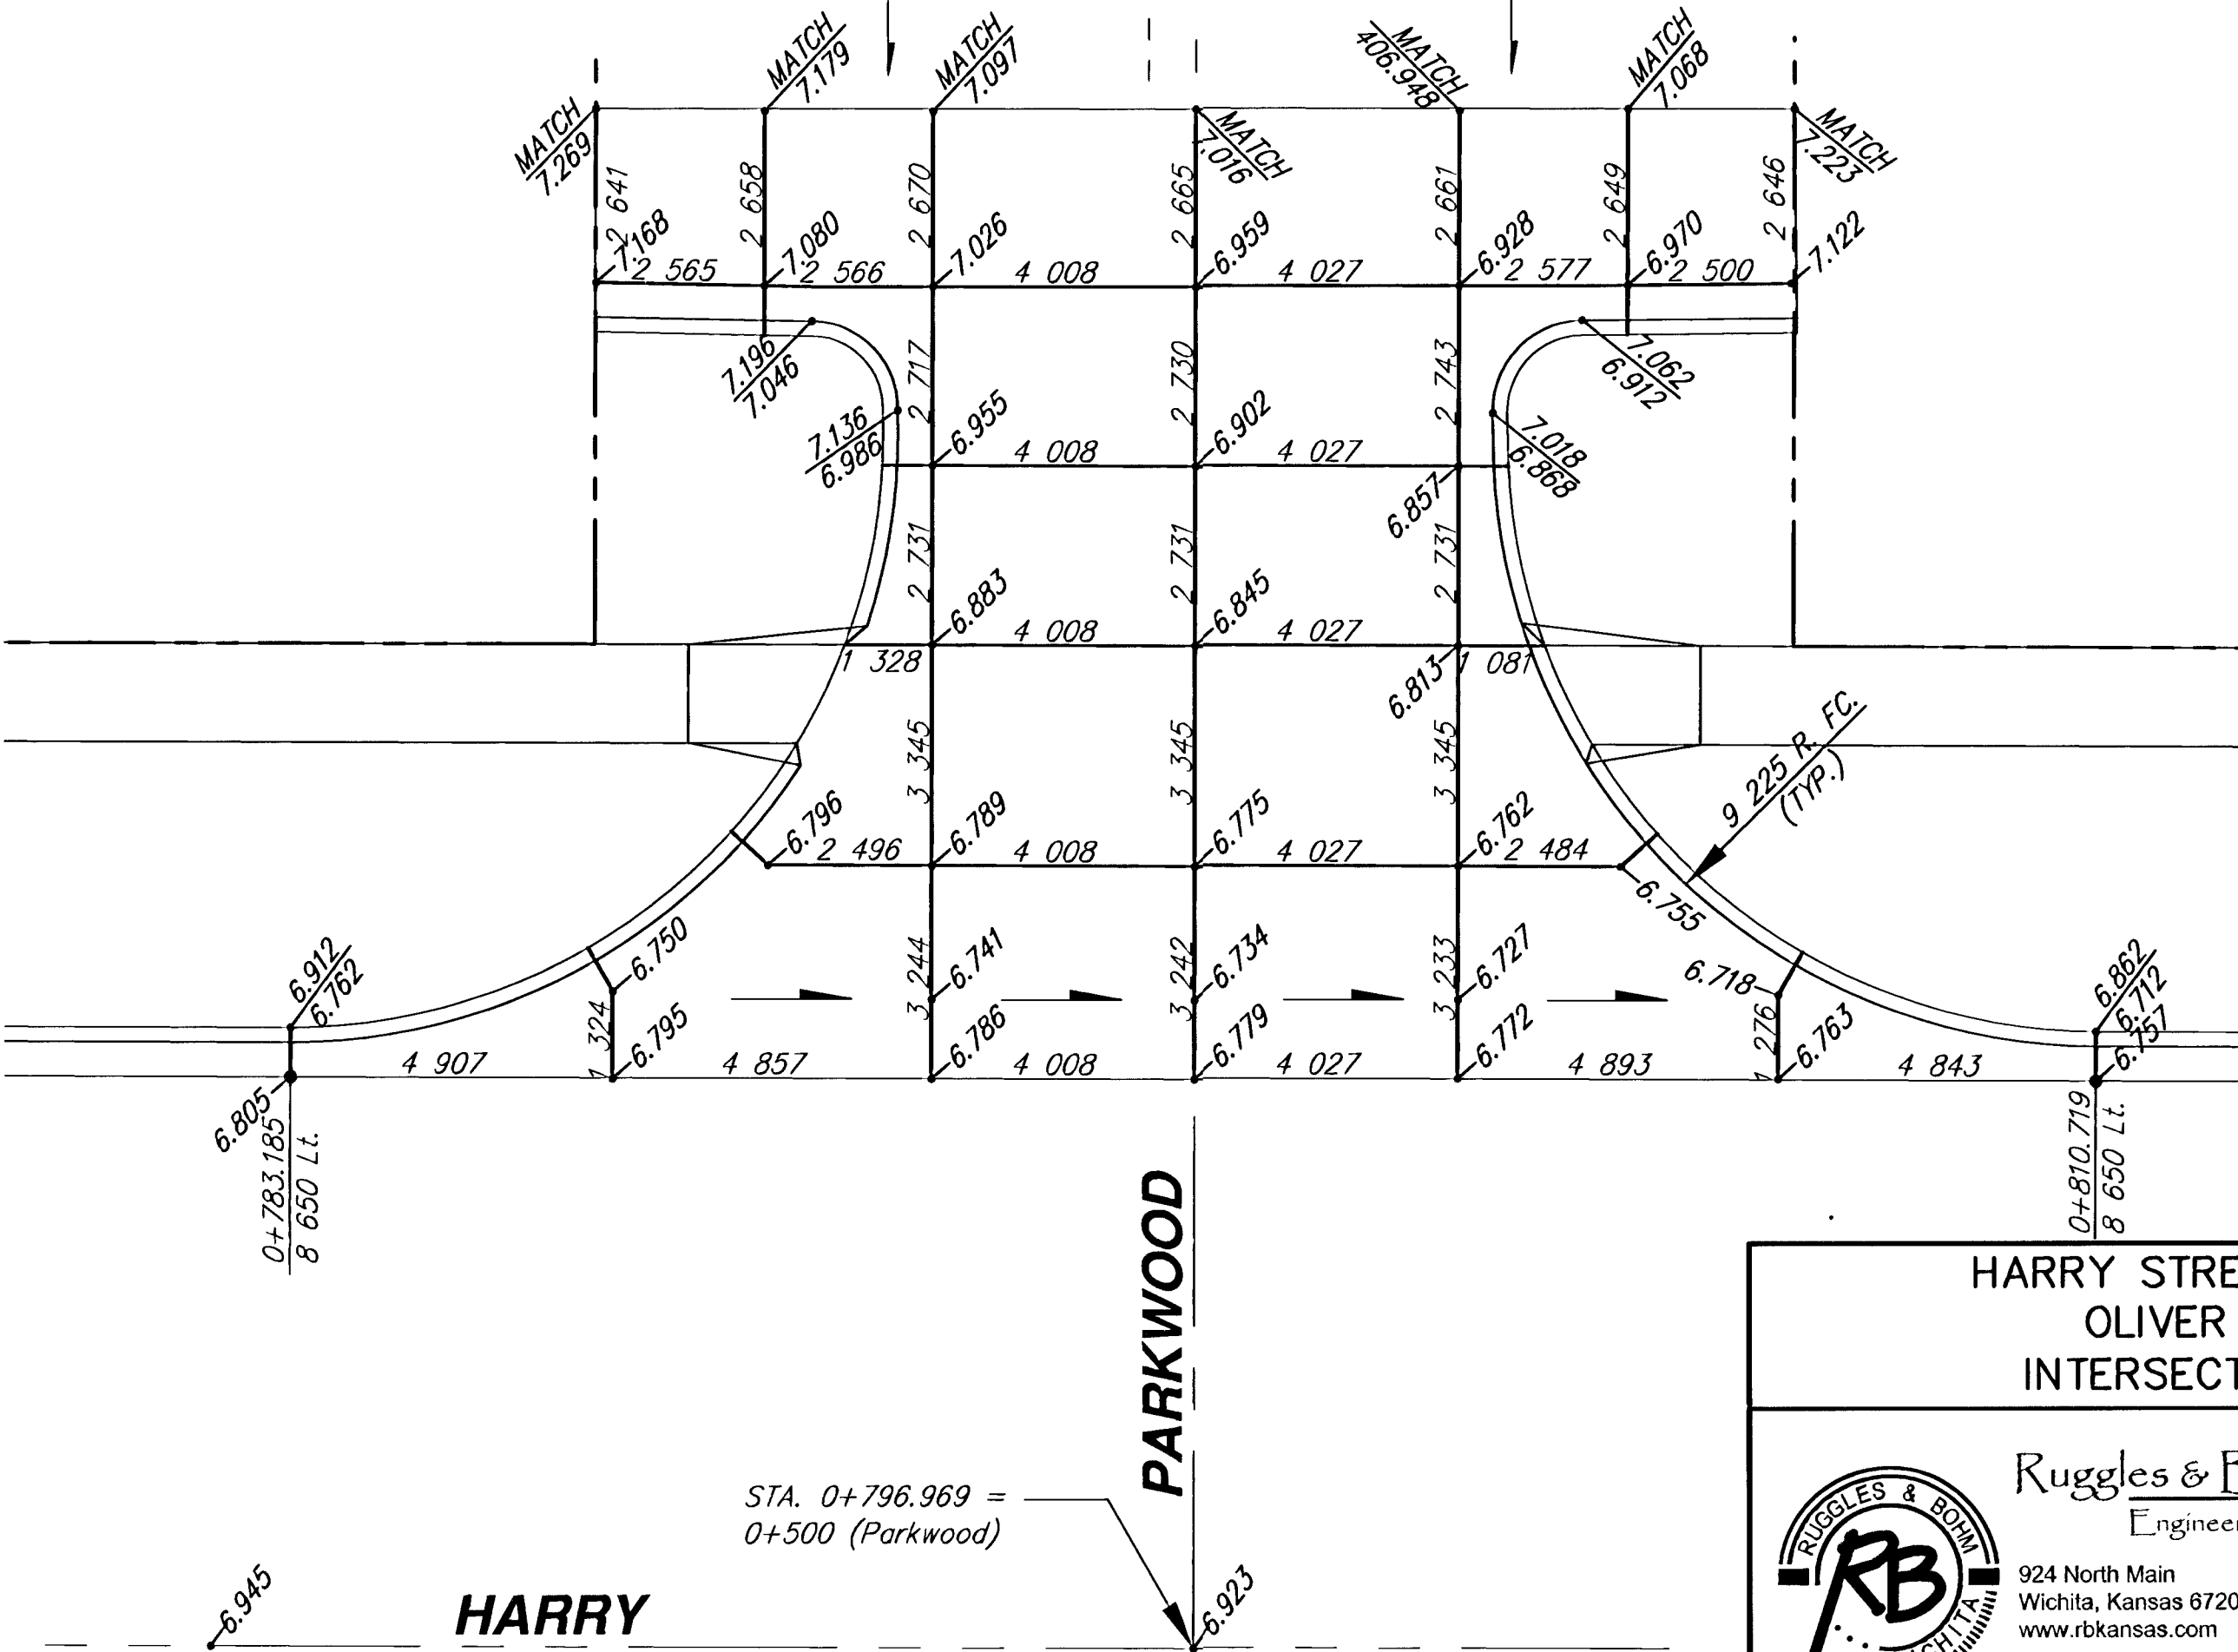


DATE	BY
REFERENCES NOTED	
REFERENCES CHECKED	

FHWA REGION NO.	STATE	PROJECT NUMBER	FISCAL YEAR	SHEET NUMBER	TOTAL SHEETS
7	KANSAS	87N-0191-01	2002	26	92

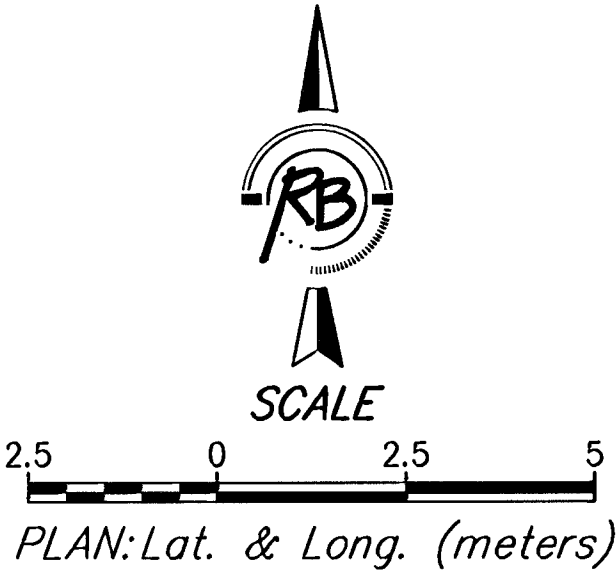

HARRY STREET IMPROVEMENTS
OLIVER TO WOODLAWN
INTERSECTION JOINT PLANS

Ruggles & Bohm, P.A.

Engineering, Surveying, Land Planning

924 North Main
Wichita, Kansas 67203
www.rbkansas.com

(318) 264-8008
(318) 264-4621 fax
E-mail: info@rbkansas.com

DESIGN
DRAWN
REVIEW
UTILITY

MWS
TEB

SHEET
26
OF
92

DRAWING FILE
Joint2

PROJECT NUMBER
472-83685

DATE
Feb. 3, 2003