| FHWA REGION NO. | STATE | PROJECT NUMBER | FISCAL YEAR | SHEET NUMBER | TOTAL SHEETS |
|---|---|---|---|---|---|
| 7 | KANSAS | 87 N-0191-01 | 2002 | 50 | 92 |

| | BY | DATE |
|---|---|---|
| REFERENCES NOTED | | |
| REFERENCES CHECKED | | |

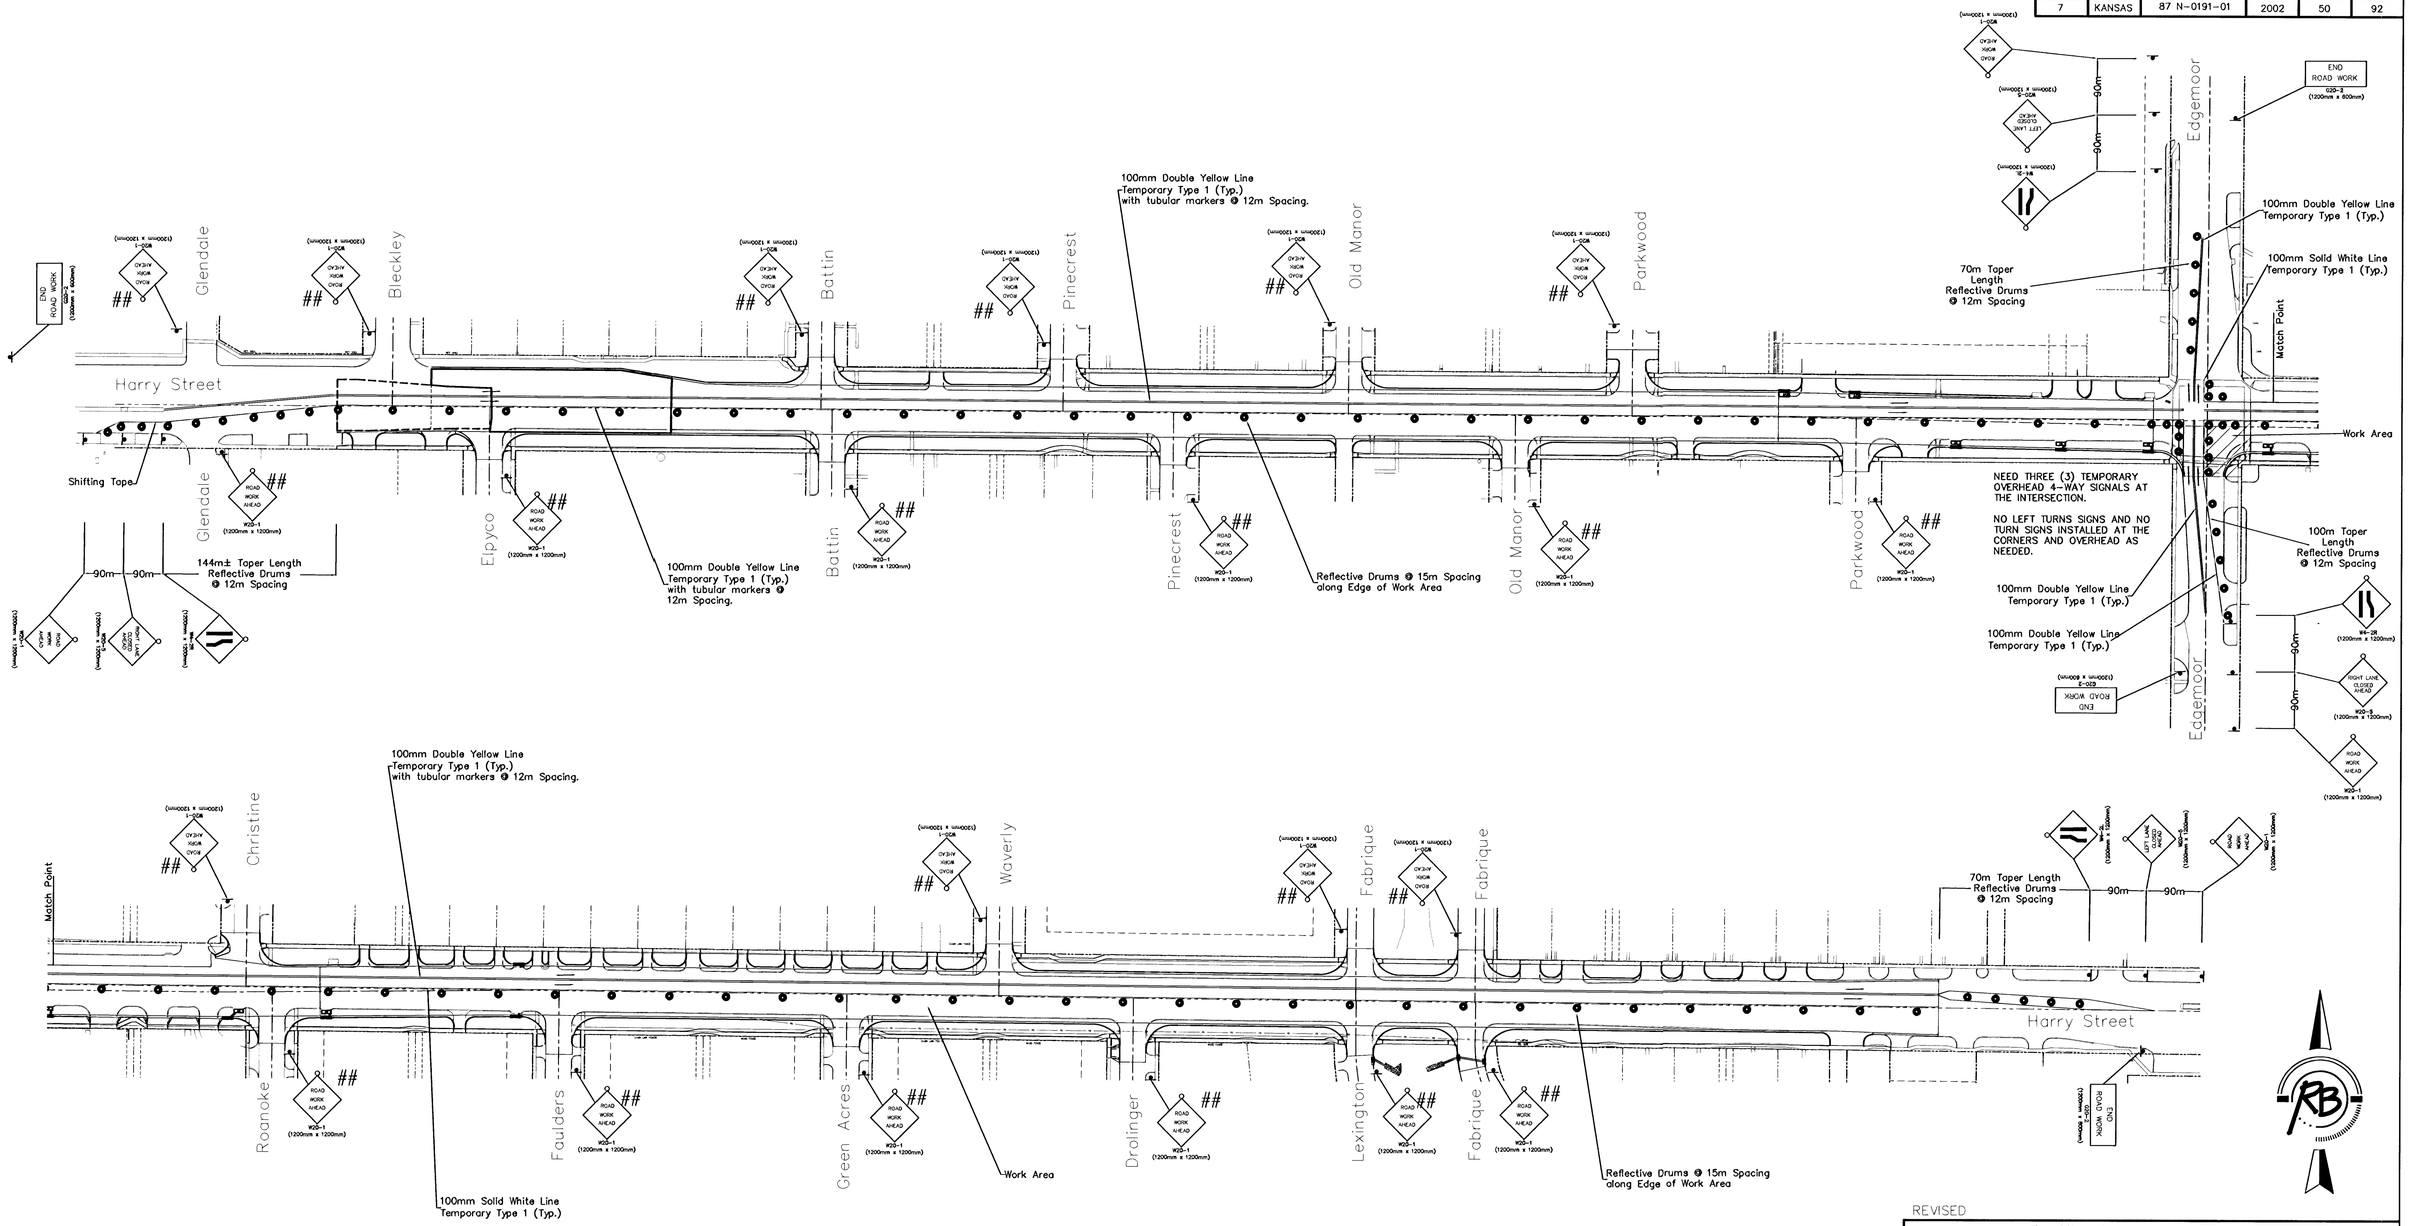


## ADVANCE WARNING SIGNS PLACED AT FIRST INTERSECTION FROM HARRY (NORTH OR SOUTH). INSTALL W20-3 AS APPLICABLE.

ROAD CLOSED AHEAD
W20-3
(1200mm x 1200mm)

## Taper Formula

L = (SW)/1.6 for speeds of 70 km/h or more

L = (WS^2)/157 for speed of 60 km/h or less

Where:
L = minimum length of taper
S = numerical value of posted speed prior to work
W = width of offset

## Legend

- Type III Barricade
- Type B Warning Light
- Reflective Barrels/Drums
- Sign
- Traffic Flow

REVISED

# Traffic Control – Phase 2
# Harry Street – Oliver to Woodlawn
## WICHITA, KANSAS


Ruggles & Bohm, P.A.
Engineering, Surveying, Land Planning
924 North Main
Wichita, Kansas 67203
www.rbkansas.com
(316) 264-8008
(316) 264-4621 fax
E-mail: info@rbkansas.com


| DRAWING FILE | PROJECT NUMBER |
|---|---|
| traffic-control2.dwg | 475-83685 |

| | |
|---|---|
| DESIGN | MWS |
| DRAWN | MWS |
| REVIEW | |
| UTILITY | |
| DATE | Feb. 3, 2003 |
| FED.ROD. | 1324T |
| SHEET | 50 |
| OF | 92 |