
SENECA STREET
PAVING CROSS SECTIONS
SENECA

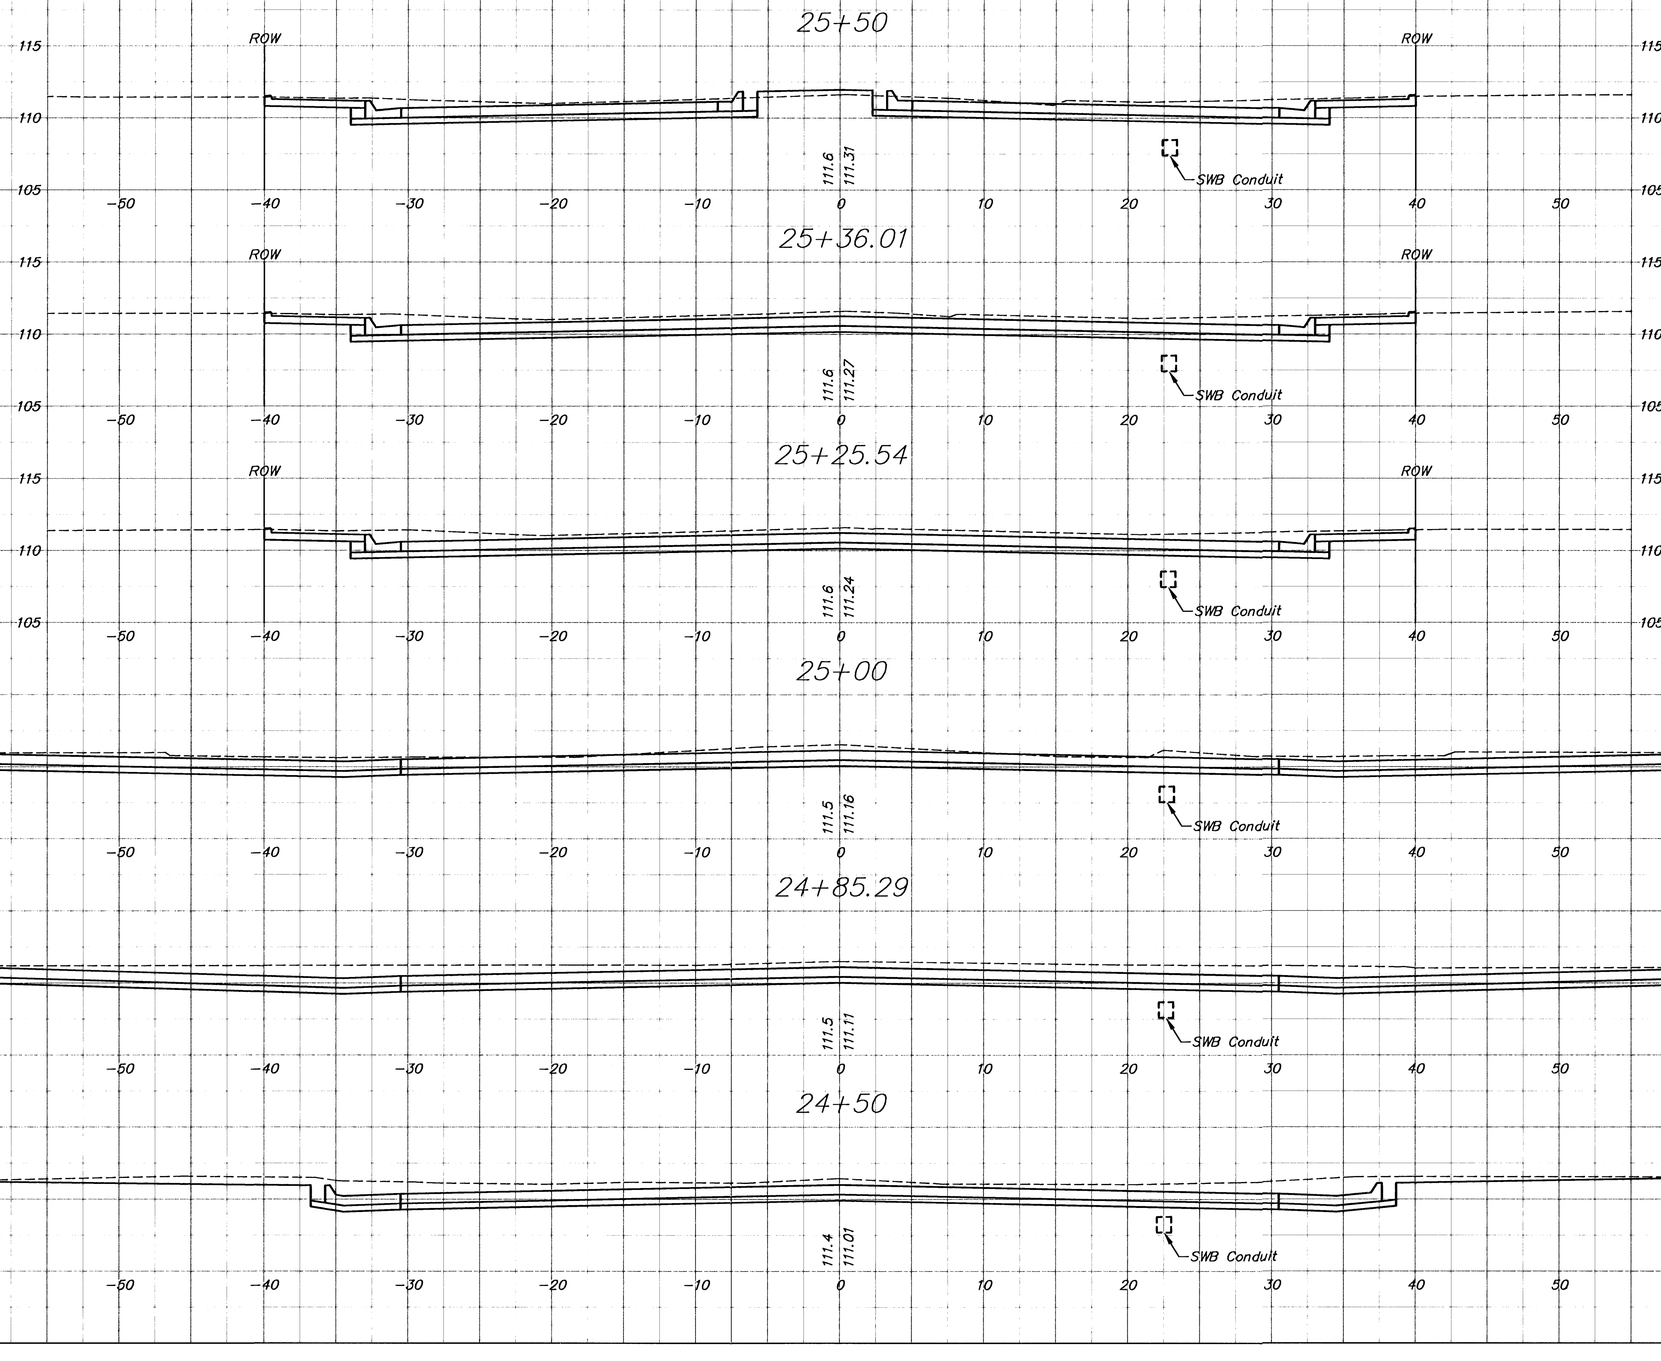

G:\CIVIL\98092\VSECT\98092x03.dwg Thu Oct 25 11:54:27 2001