
SENECA STREET
PAVING CROSS SECTIONS
SENECA

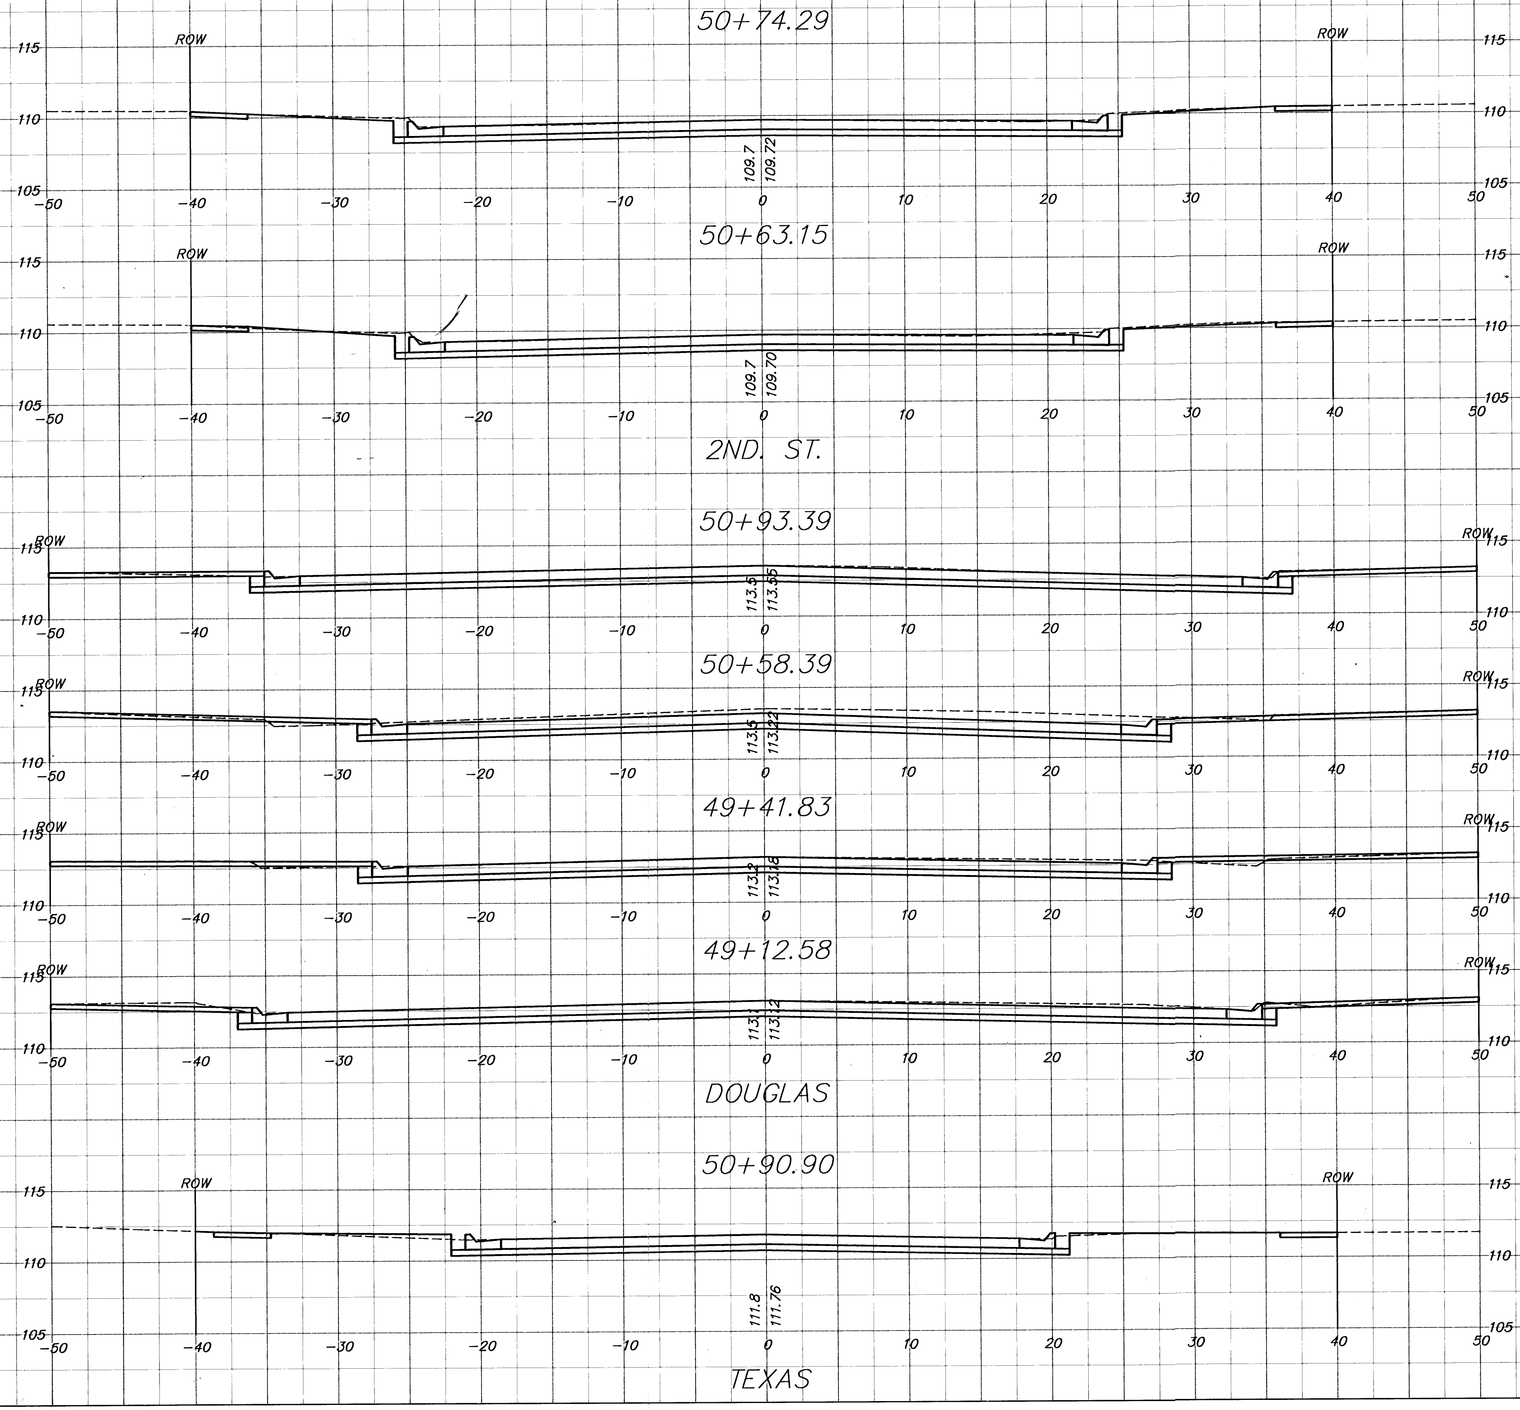

J:\Civil\TCM98092x\SECT\98092x16.dwg Thu Oct 25 12:03:43 2001