



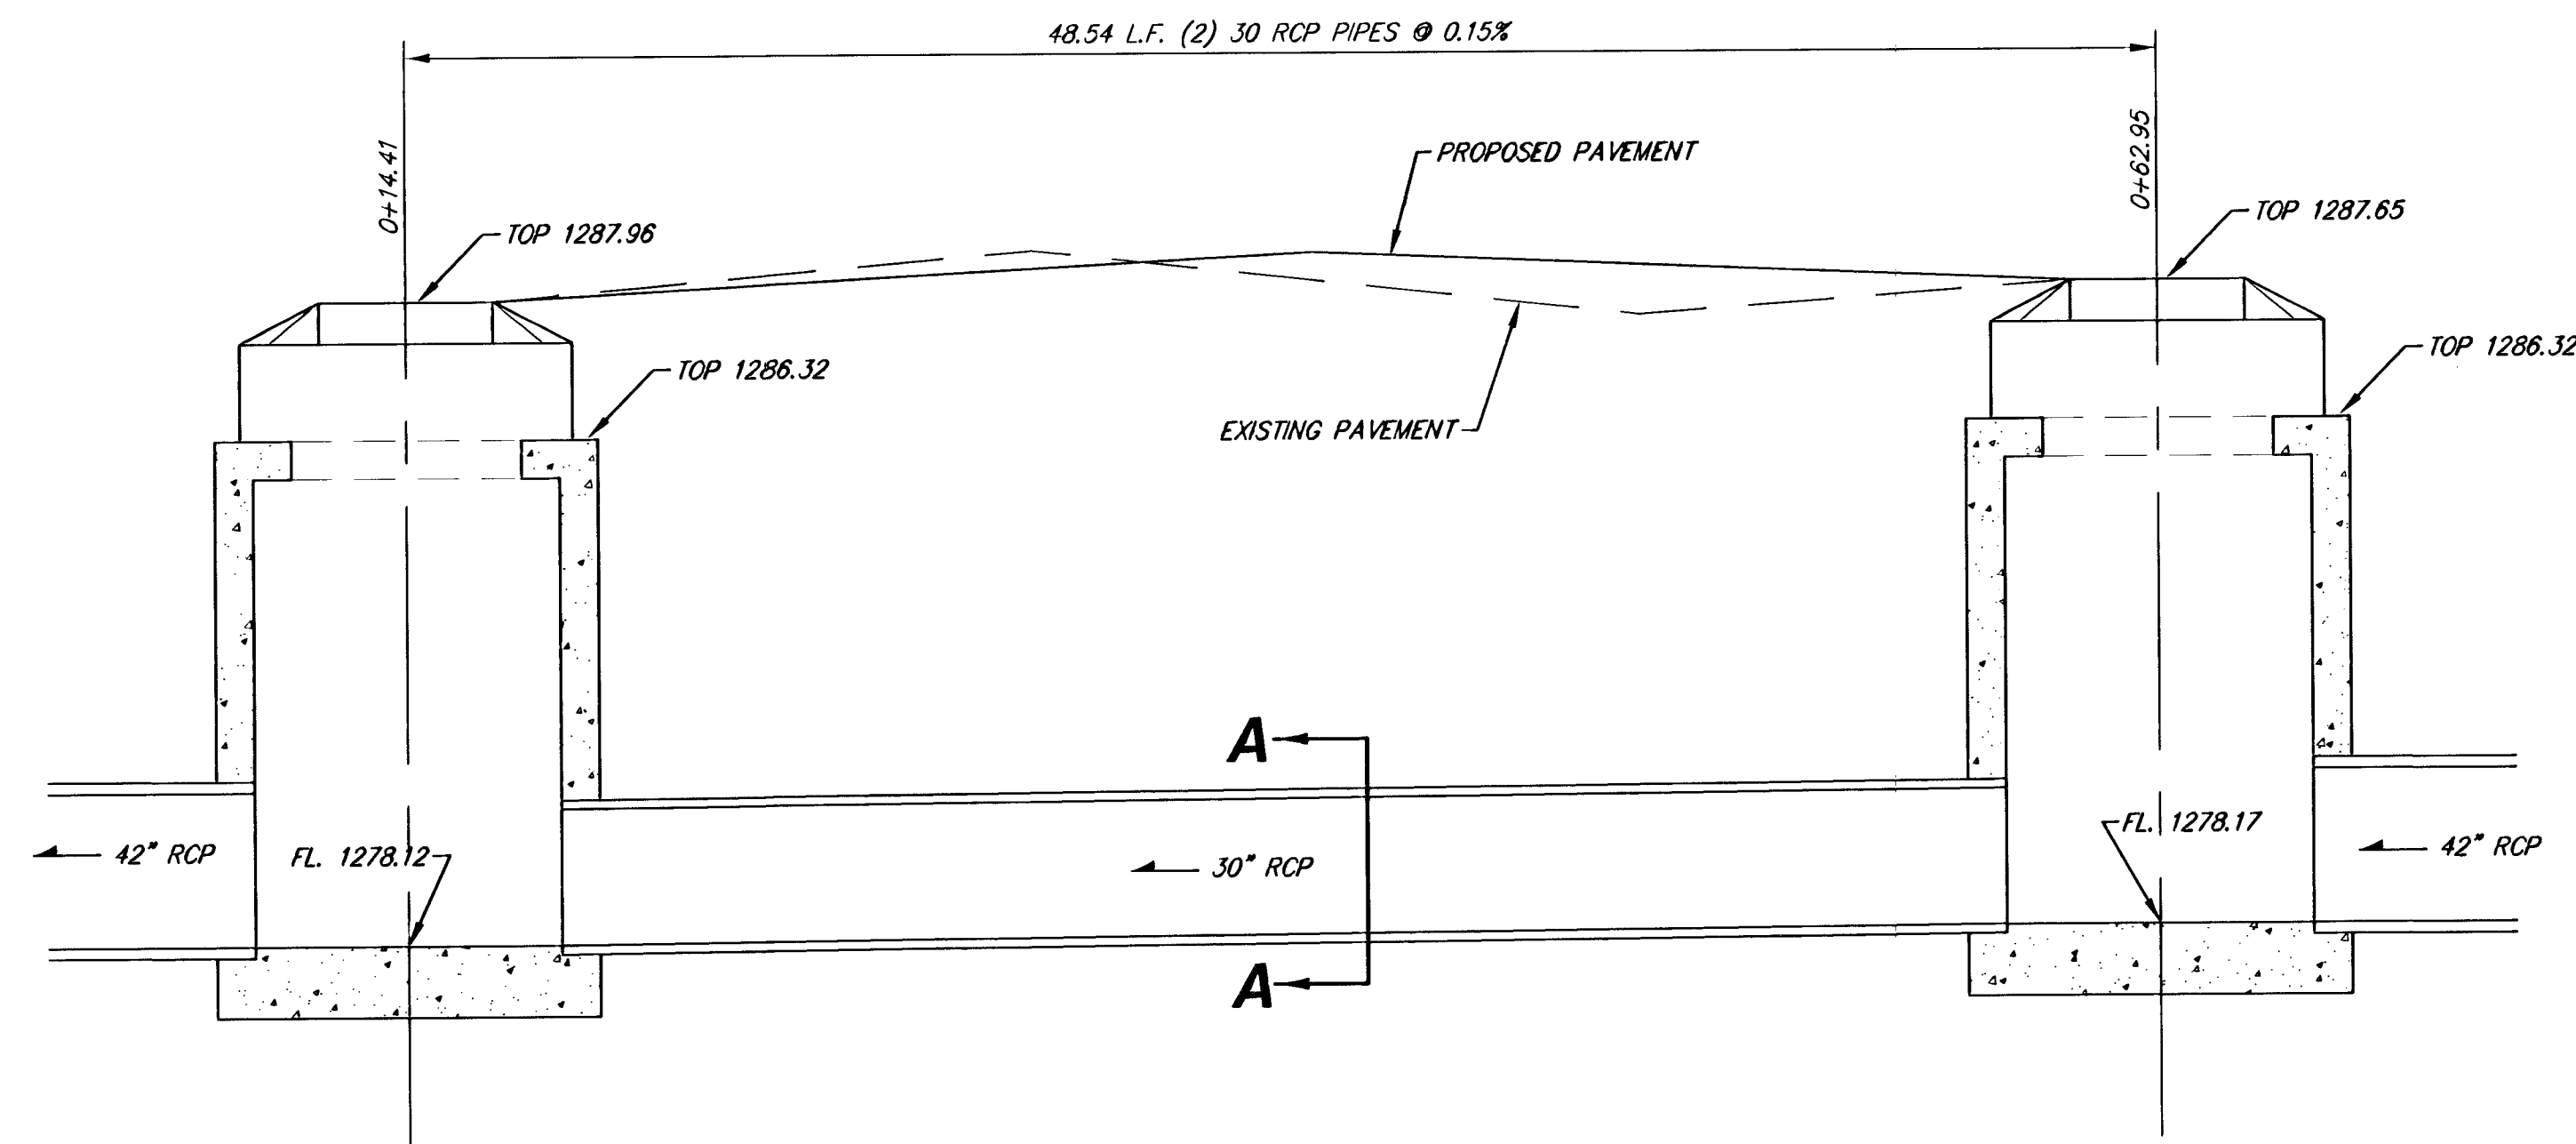


PROFILE 0+14.41 TO 0+62.95
NOT TO SCALE

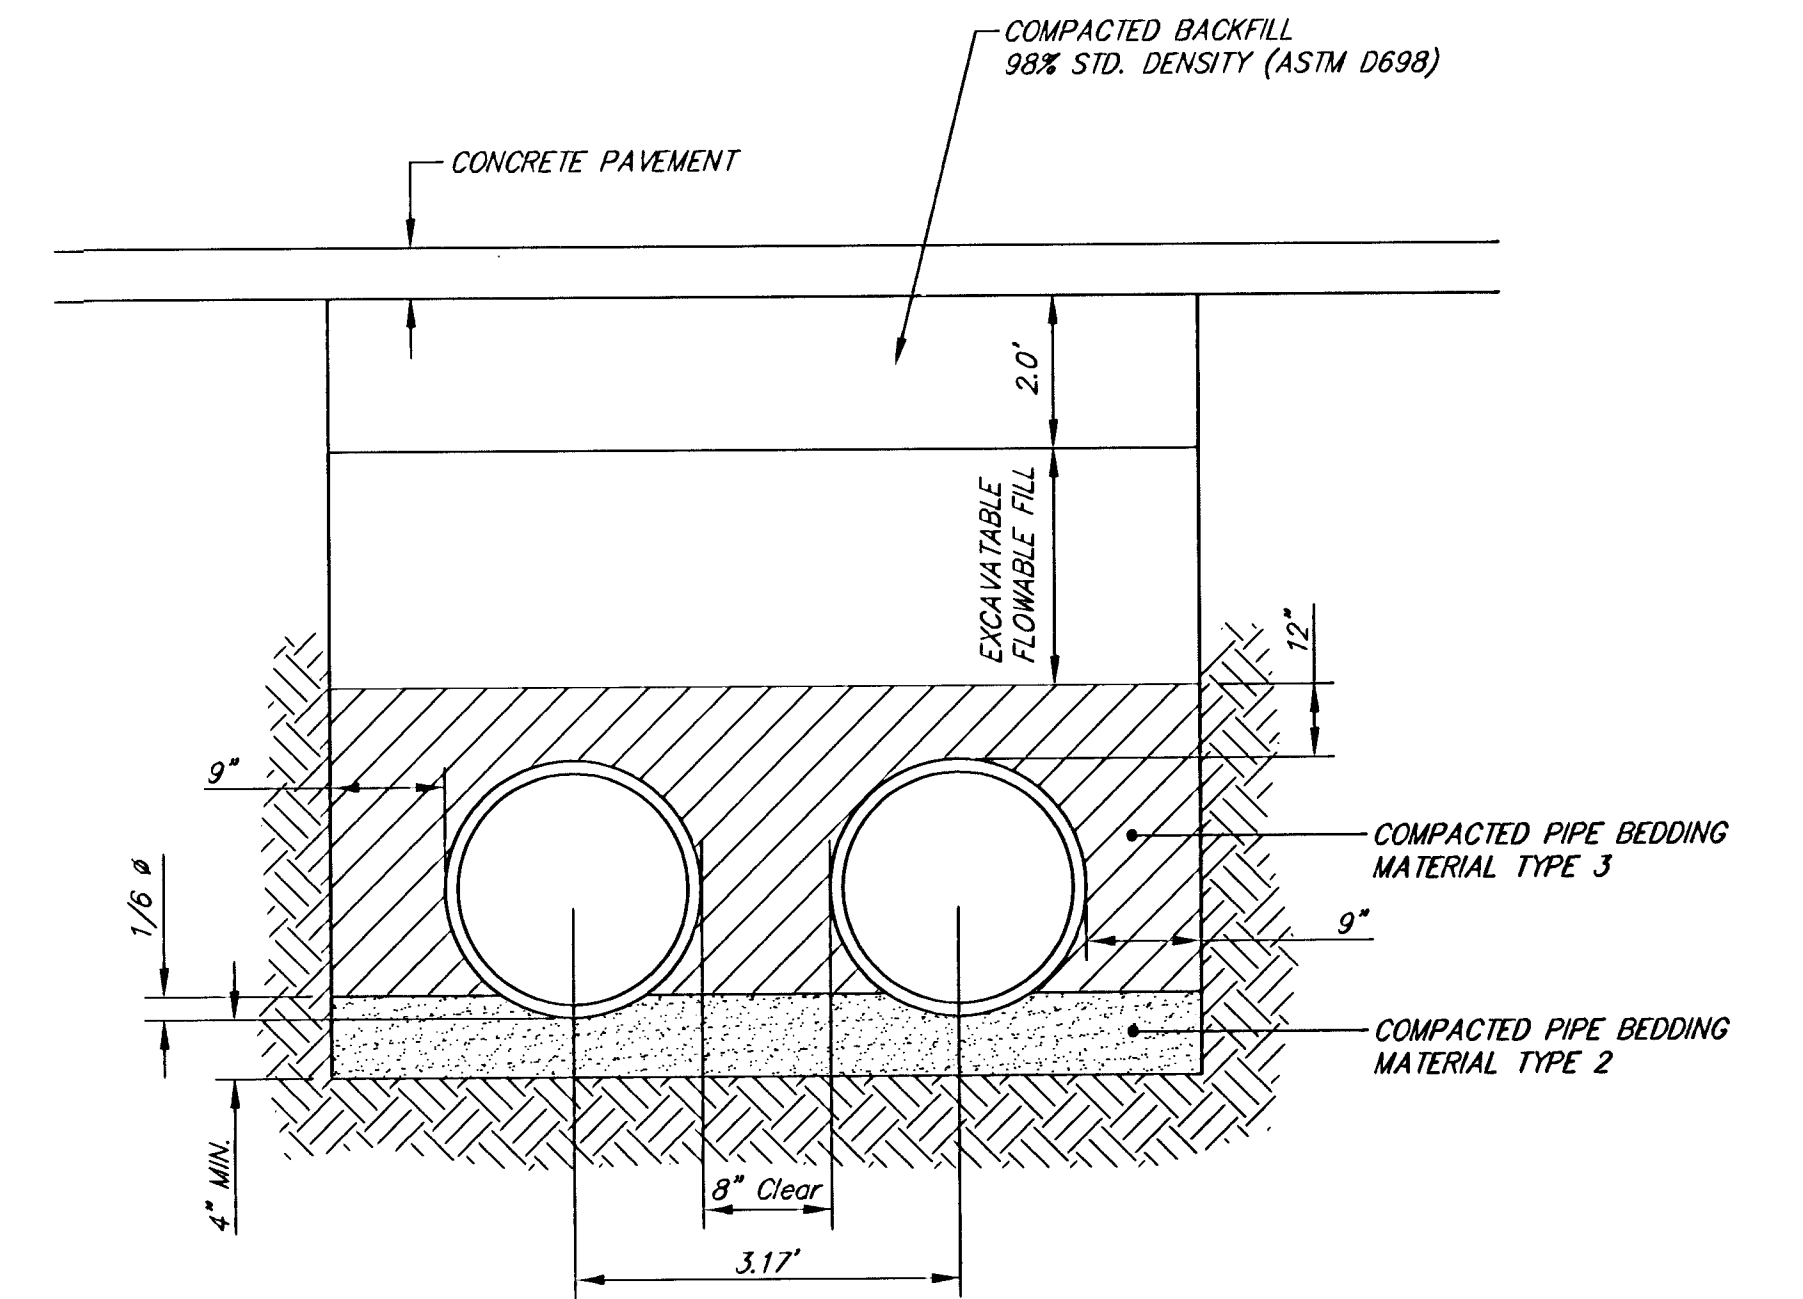

SECTION A-A
NOT TO SCALE

PROFILE DETAILS
HARRY AND GROVE
WICHITA, KANSAS

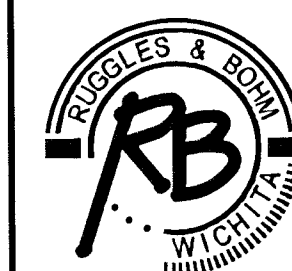

Ruggles & Bohm, P.A.
Engineering, Surveying, Land Planning
924 North Main (316) 264-8008
Wichita, Kansas 67203 (316) 264-4621 fax
www.rbkansas.com E-mail: info@rbkansas.com

DRAWING FILE
siphon details

PROJECT NUMBER
468-83460

DESIGN
TCR
DRAWN
EJB
REVIEW
UTILITY
DATE
Apr. 29, 2004

SHEET
3
OF
6