FHWA REG NO.	STATE	PROJECT NO.	YEAR	SHEET NO	TOTAL SHEETS
7	KANSAS	STP-N012(901)	1999	20	131

DATE	BY	
		REFERENCES NOTED
		REFERENCES CHECKED

ADJUST VALVE BOX, FIRE HYDRANT & WTR. METER

STATION	OFFSET (m)	DESCRIPTION	EXIST. ELEV.	PROP. ELEV.	REMARKS
4+540.4	8.2 RT.	SWMH	58.76	57.77	
4+540.9	16.9 LT.	WM	58.11	58.10	
4+554.4	16.4 LT.	FH	57.99	57.93	
4+554.7	16.6 LT.	WV	58.00	57.94	
4+555.8	16.2 LT.	WV	58.02	57.96	
4+556.1	14.6 RT.	WV	58.49	58.28	
4+556.9	14.0 RT.	WV	58.34	58.25	
4+592.1	11.8 LT.	SSMH	57.77	57.45	

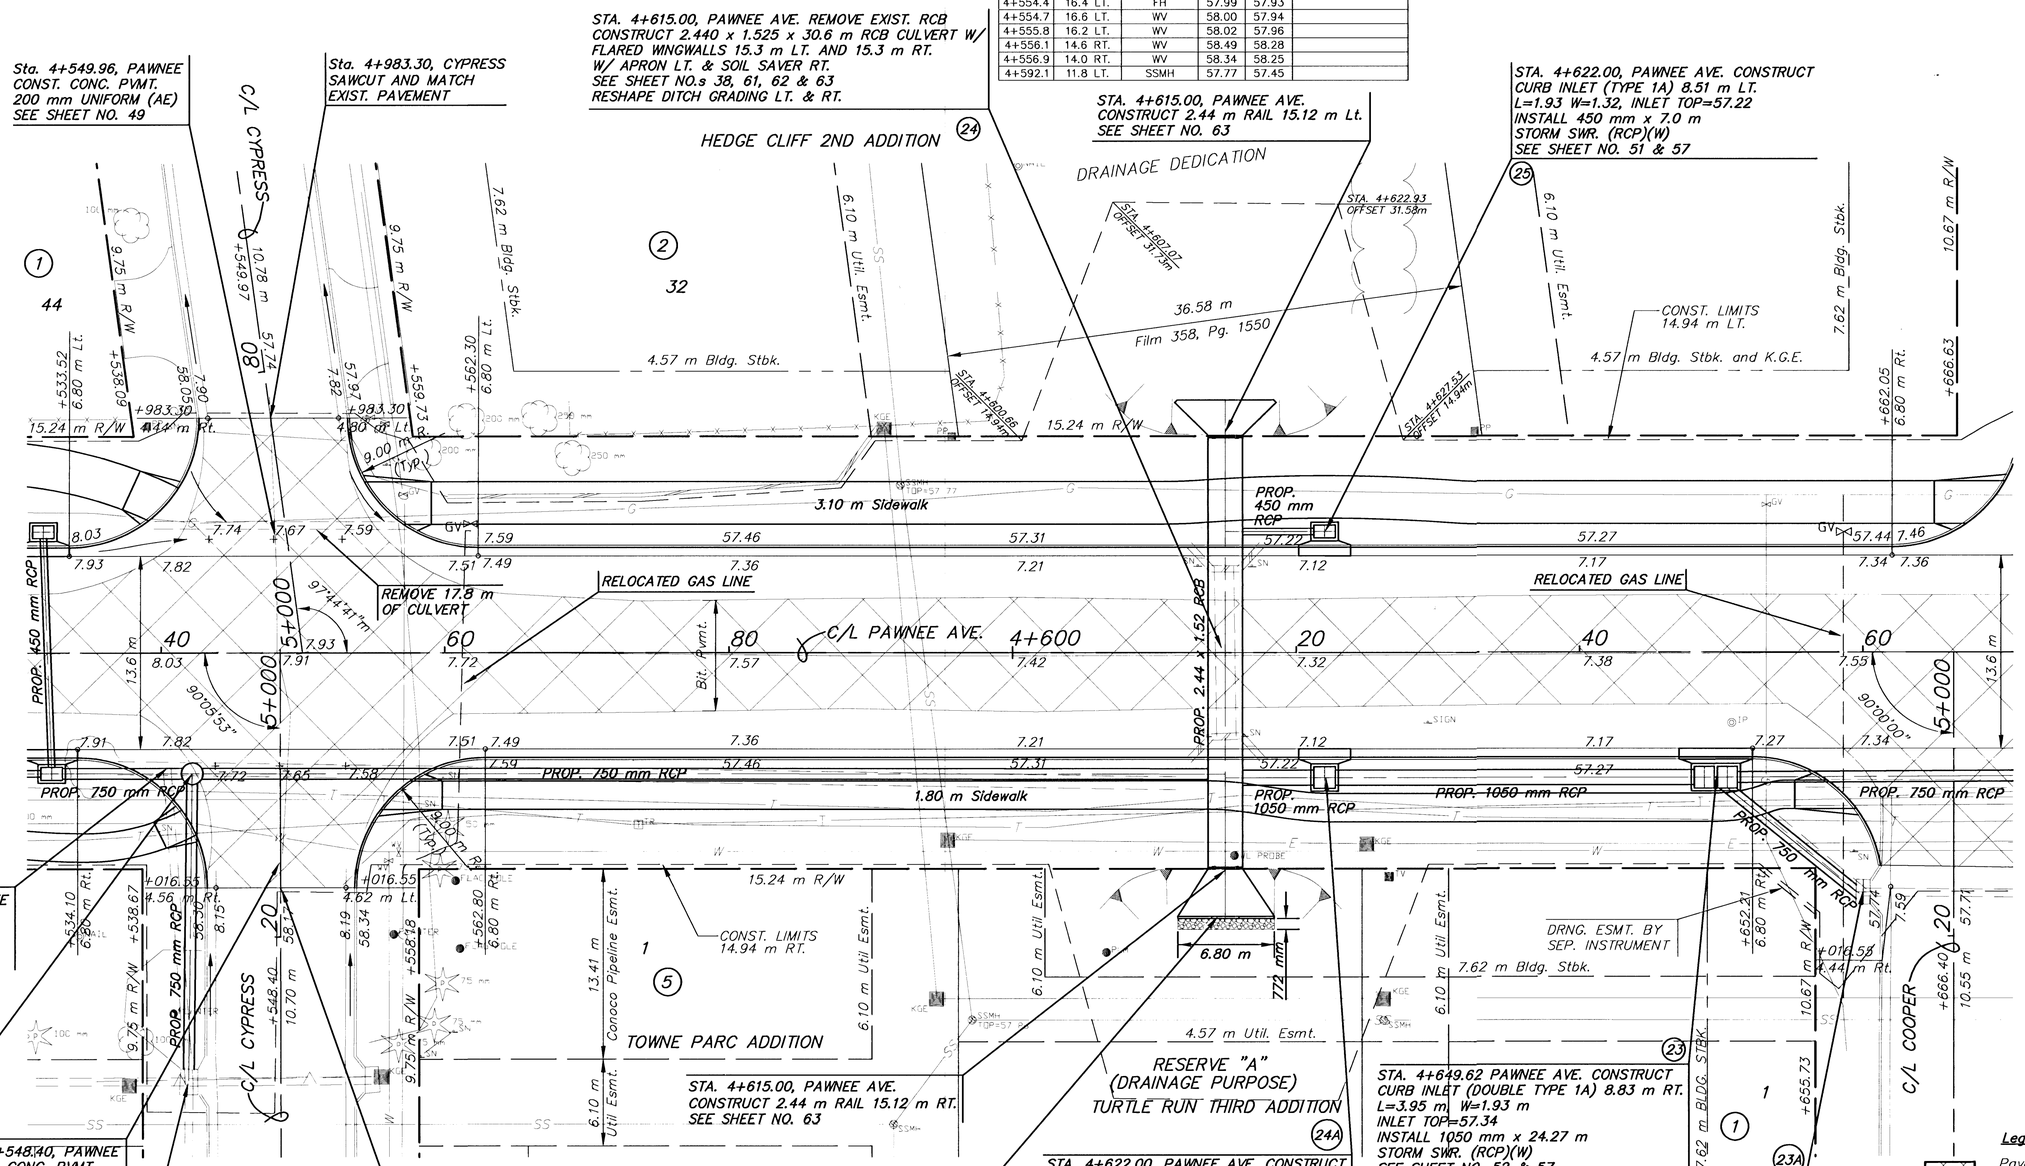

UTILITY OWNERS

TV – Cox Communications (316)262-4270
P1 – 12" Williams Natural Gas 1-800-324-9696
P2 – 20" Williams Natural Gas 1-800-324-9696
P3 – 4" Raytheon Aircraft (316)676-6867
P4 – 4" Raytheon Aircraft (316)676-6867
P5 – 18" Williams Natural Gas 1-800-324-9696
P6 – 6" Conoco Pipe Line Co. 1-800-231-2551
G – 6" Kansas Gas Service (316)832-3168
E – KGE (316)261-6944
SS – City of Wichita Water & Sewer Dept. (316)262-6000
SWS – City of Wichita Water & Sewer Dept. (316)262-6000
T – Southwestern Bell Telephone Co. 1-800-734-7590
W – 16" City of Wichita Water & Sewer Dept. (316)262-6000

BM #13 Square Cut on NW cor. of SWS inlet on SW cor. of Pawnee & Cooper. 16.03 m Rt. of Pawnee C/L. Sta. 4+659.51 Elev.=57.907

Legend

Pavement, Median, Driveway and/or Sidewalk Removal

NO.	DATE	REVISIONS	BY	APP'D
2				
1				

KANSAS DEPARTMENT OF TRANSPORTATION

PAWNEE AVE.
STA. 4+540 TO STA. 4+660

PROJ. NO. 87 STP-N-0129-01

MKEC ENGINEERING CONSULTANTS, INC.
WICHITA, KANSAS

DESIGNED BY: JTC		CHECKED BY: GJA	
DRAWN BY: GJR,MLW		DATE: JUNE 1999	SHEET 20 OF 131

G:\CIVIL\PAW-WEBB\98171\PAV\98171E2.DWG Thu Sep 14 09:28:19 2000