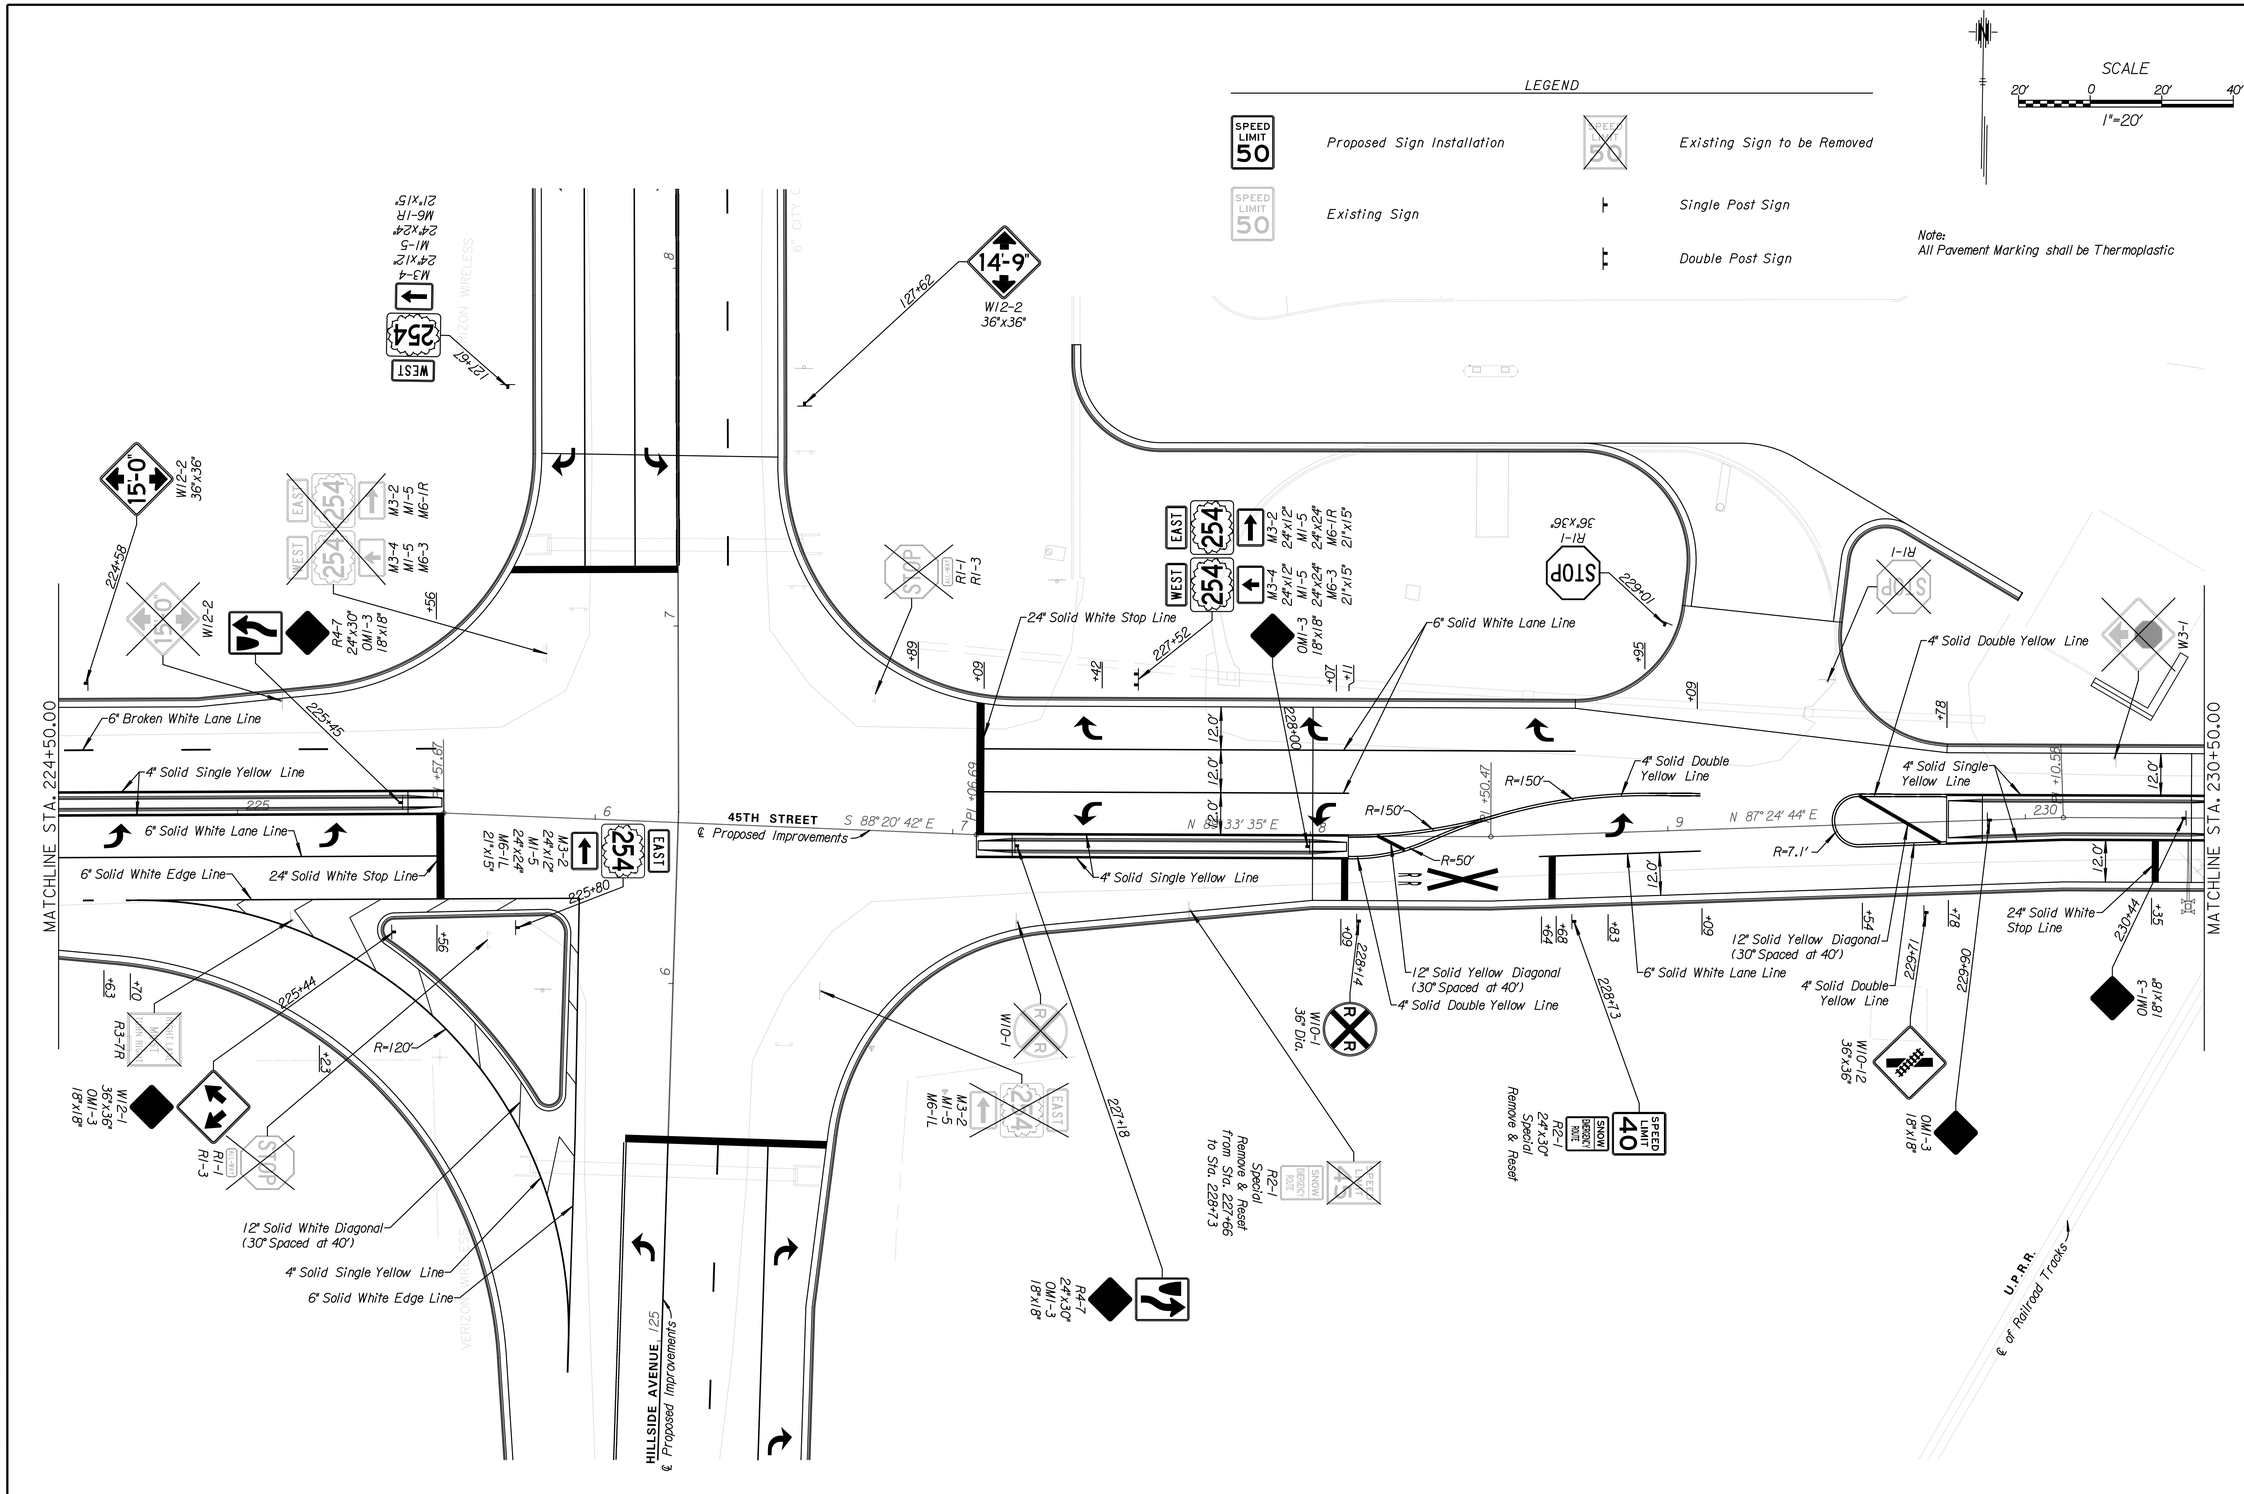

TranSystems
245 NORTH WACO
SUITE 222
WICHITA, KS 67202
PHONE: 316-303-3000
FAX: 316-303-0156

CONSULTANTS:

45TH & HILLSIDE
INTERSECTION IMPROVEMENT
WICHITA, KANSAS

CITY OF WICHITA

REVISIONS:

MARK	DATE	DESCRIPTION

PROJ NO: 87 N-0616-01
SCALE: 1"=20'
DATE: 10/9/2017
DESIGNED BY: TAU
DRAWN BY: TAU
CHECKED BY: MDB

SHEET TITLE:
PAVEMENT MARKING & SIGNING STA. 224+50.00 TO STA. 230+50.00

SHEET NO.
98
SHEET 98 OF 166

IF THIS DRAWING IS LESS THAN 22" X 36" IT IS A REDUCED SIZE DRAWING

taurmal
10/9/2017 - 12:51:17 PM - c:\transystems\pw_local\transyscorp-pw1\taurmal\d0258294\C-PMK-M02-103.DGN