FHWA REGION NO.	STATE	PROJECT NUMBER	FISCAL YEAR	SHEET NUMBER	TOTAL SHEETS
7	KANSAS	87N-0195-01	2001	20	127

	BY	DATE
REFERENCES NOTED		
REFERENCES CHECKED		

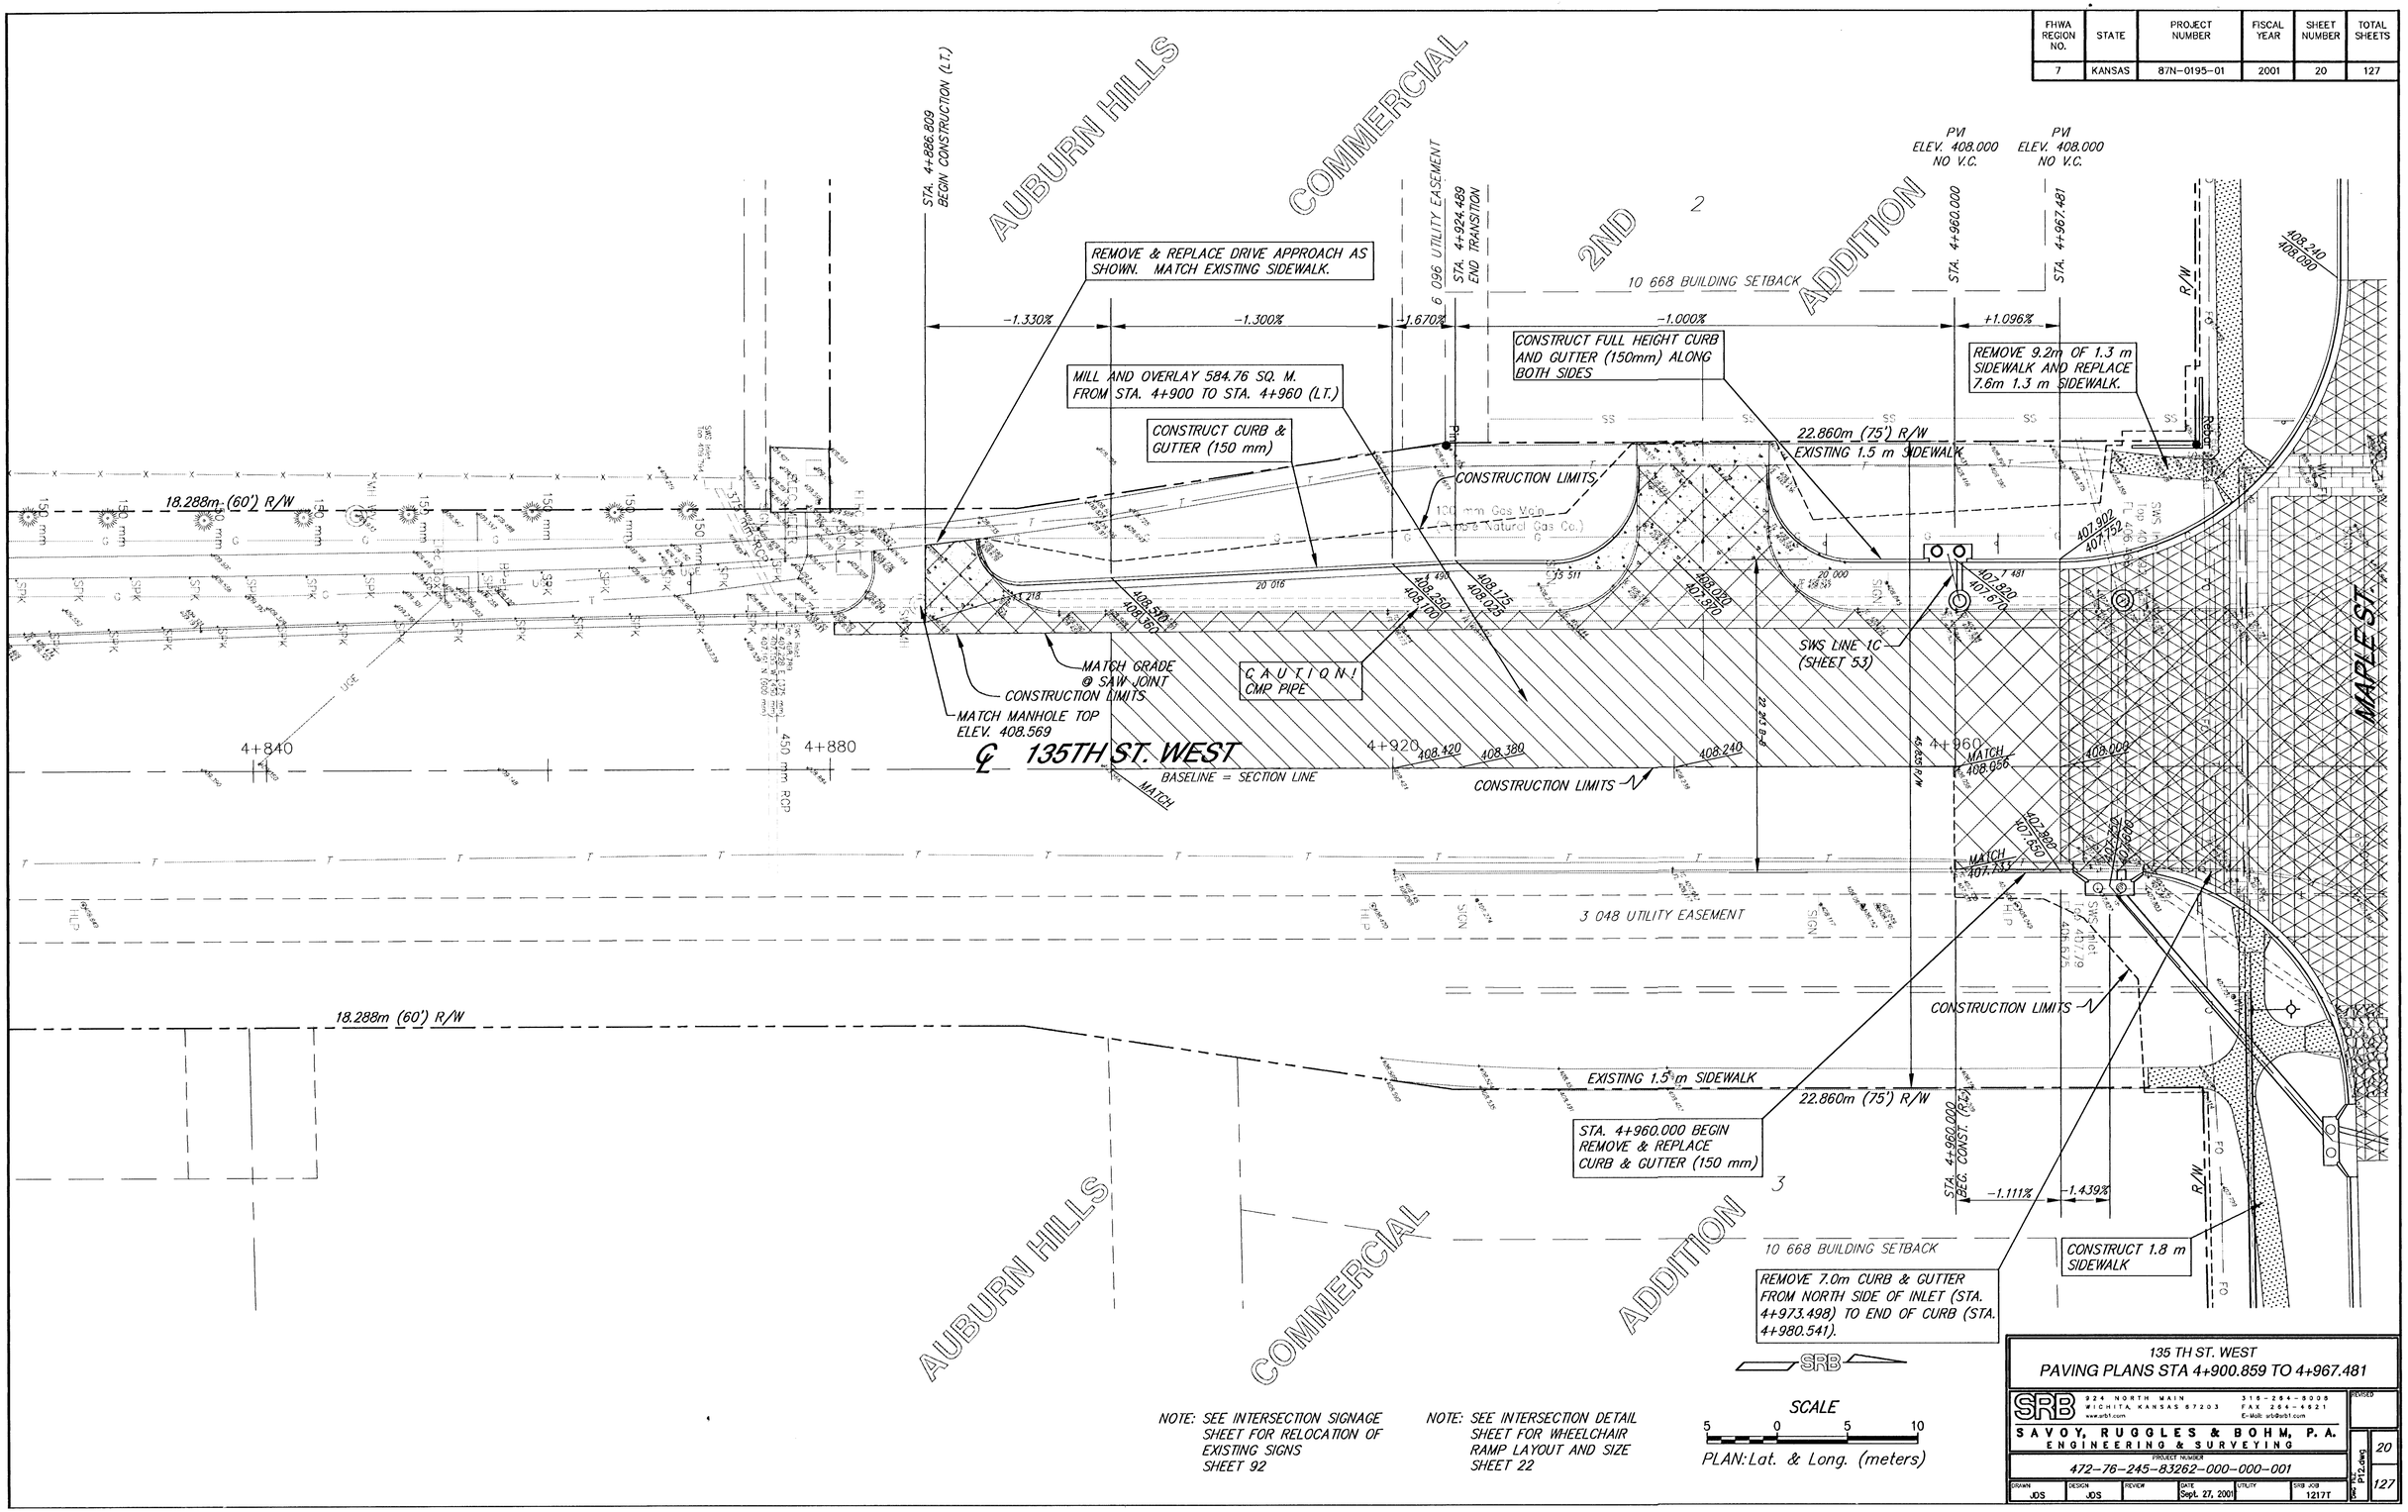

NOTE: SEE INTERSECTION SIGNAGE SHEET FOR RELOCATION OF EXISTING SIGNS SHEET 92

NOTE: SEE INTERSECTION DETAIL SHEET FOR WHEELCHAIR RAMP LAYOUT AND SIZE SHEET 22

135 TH ST. WEST

PAVING PLANS STA 4+900.859 TO 4+967.481

SRB
924 NORTH MAIN
WICHITA, KANSAS 67203
www.srb1.com
316-264-5005
FAX 264-6821
E-Mail: srb@srb1.com
SAVOY, RUGGLES & BOHM, P.A.
ENGINEERING & SURVEYING

REVISED

PROJECT NUMBER 472-76-245-83262-000-000-001

DRAWN	DESIGN	REVIEW	DATE	UTILITY	SRB JOB
JOS	JOS		Sept. 27, 2001		1217T

SHEET 20 OF 127

P72.dwg