
FHWA REGION NO.	STATE	PROJECT NUMBER	FISCAL YEAR	SHEET NUMBER	TOTAL SHEETS
7	KANSAS	87N-0195-01	2001	52	127

BY	DATE
REFERENCES NOTED	
REFERENCES CHECKED	

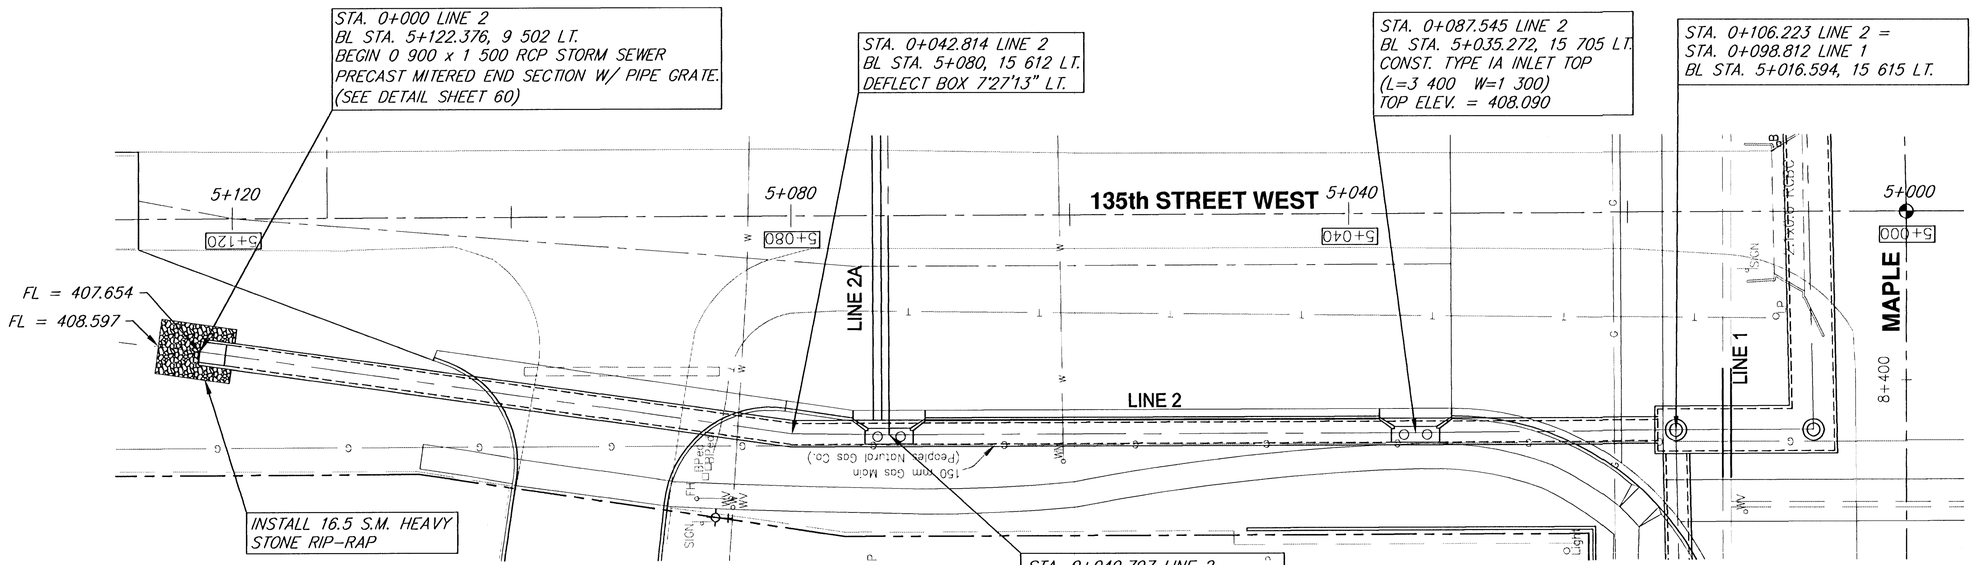


SRB

SCALE

5 0 5 10

PLAN: Lat. & Long. (meters)

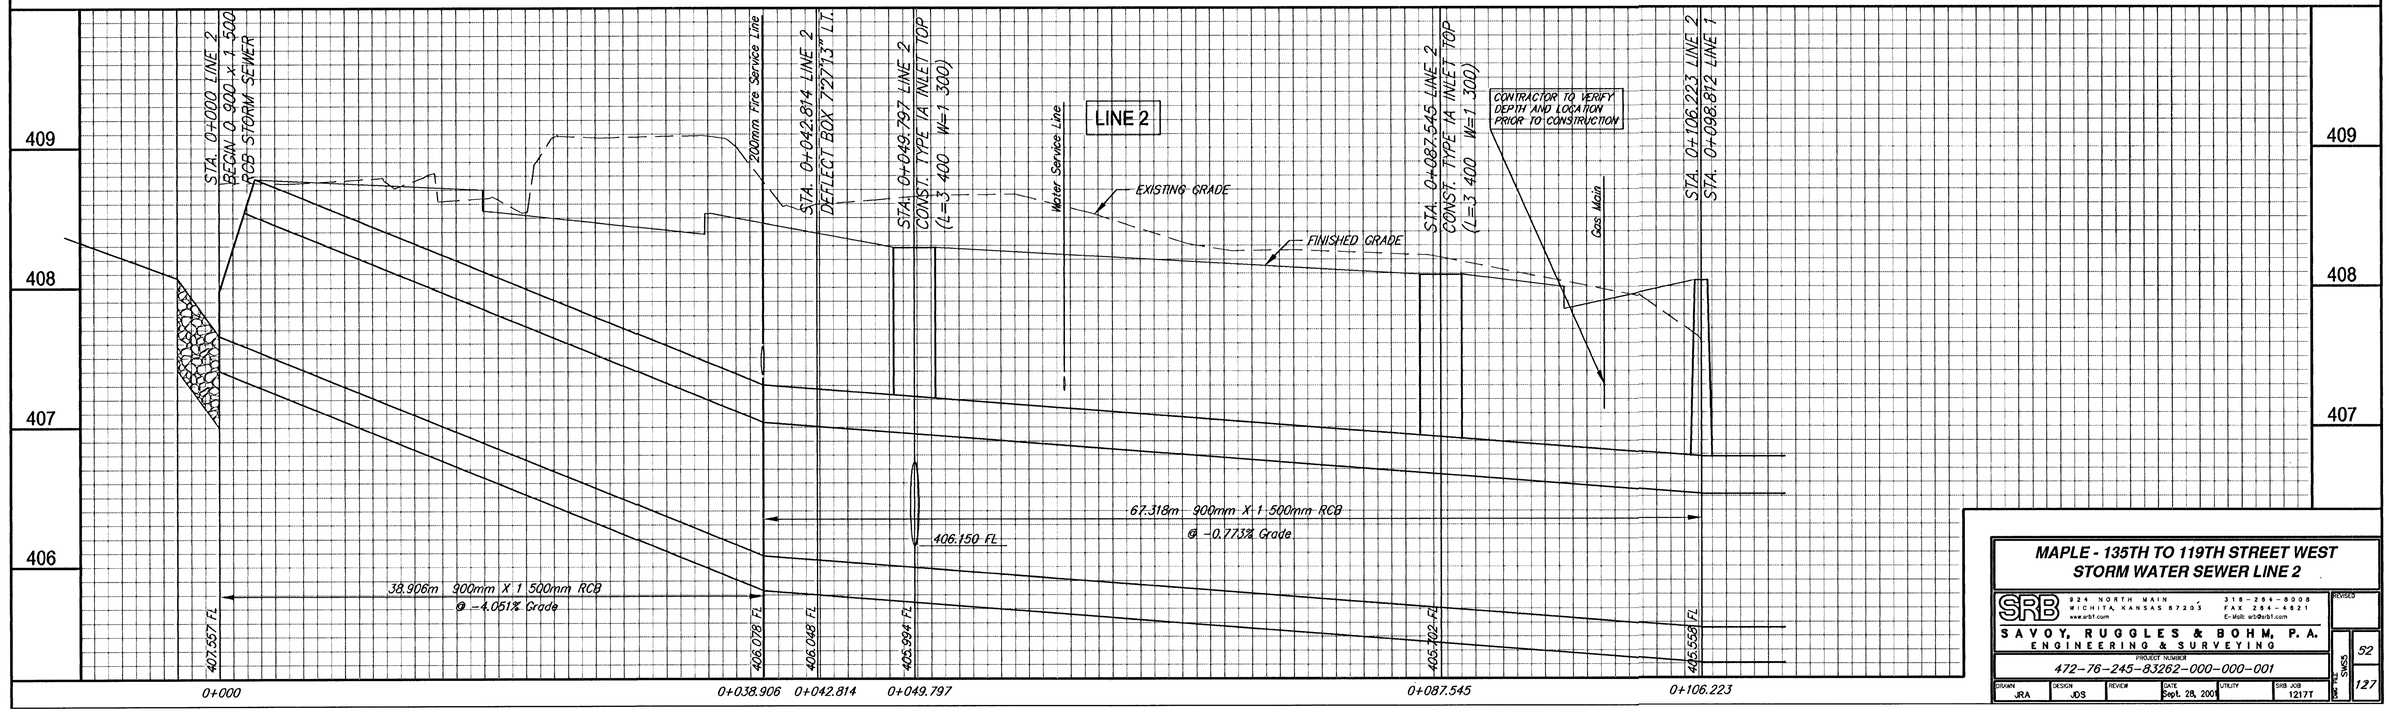

MAPLE - 135TH TO 119TH STREET WEST
STORM WATER SEWER LINE 2

SRB
924 NORTH MAIN
WICHITA, KANSAS 67203
316-264-8008
FAX 264-6821
www.srb1.com
E-Mail: srb@srb1.com
SAVOY, RUGGLES & BOHM, P.A.
ENGINEERING & SURVEYING

PROJECT NUMBER
472-76-245-83262-000-000-001

DRAWN	DESIGN	REVIEW	DATE	UTILITY	SRB JOB
JRA	JOS		Sept. 28, 2001		1217T

REVISED

SHEET 52 OF 127