STATE	PROJECT NO.	YEAR	SHEET NO.	TOTAL SHEETS
KANSAS	31-160312-006	2017	31	41

1" = 5' VERT.
1" = 5' HORIZ.

CROSS SECTIONS-NEW YORK

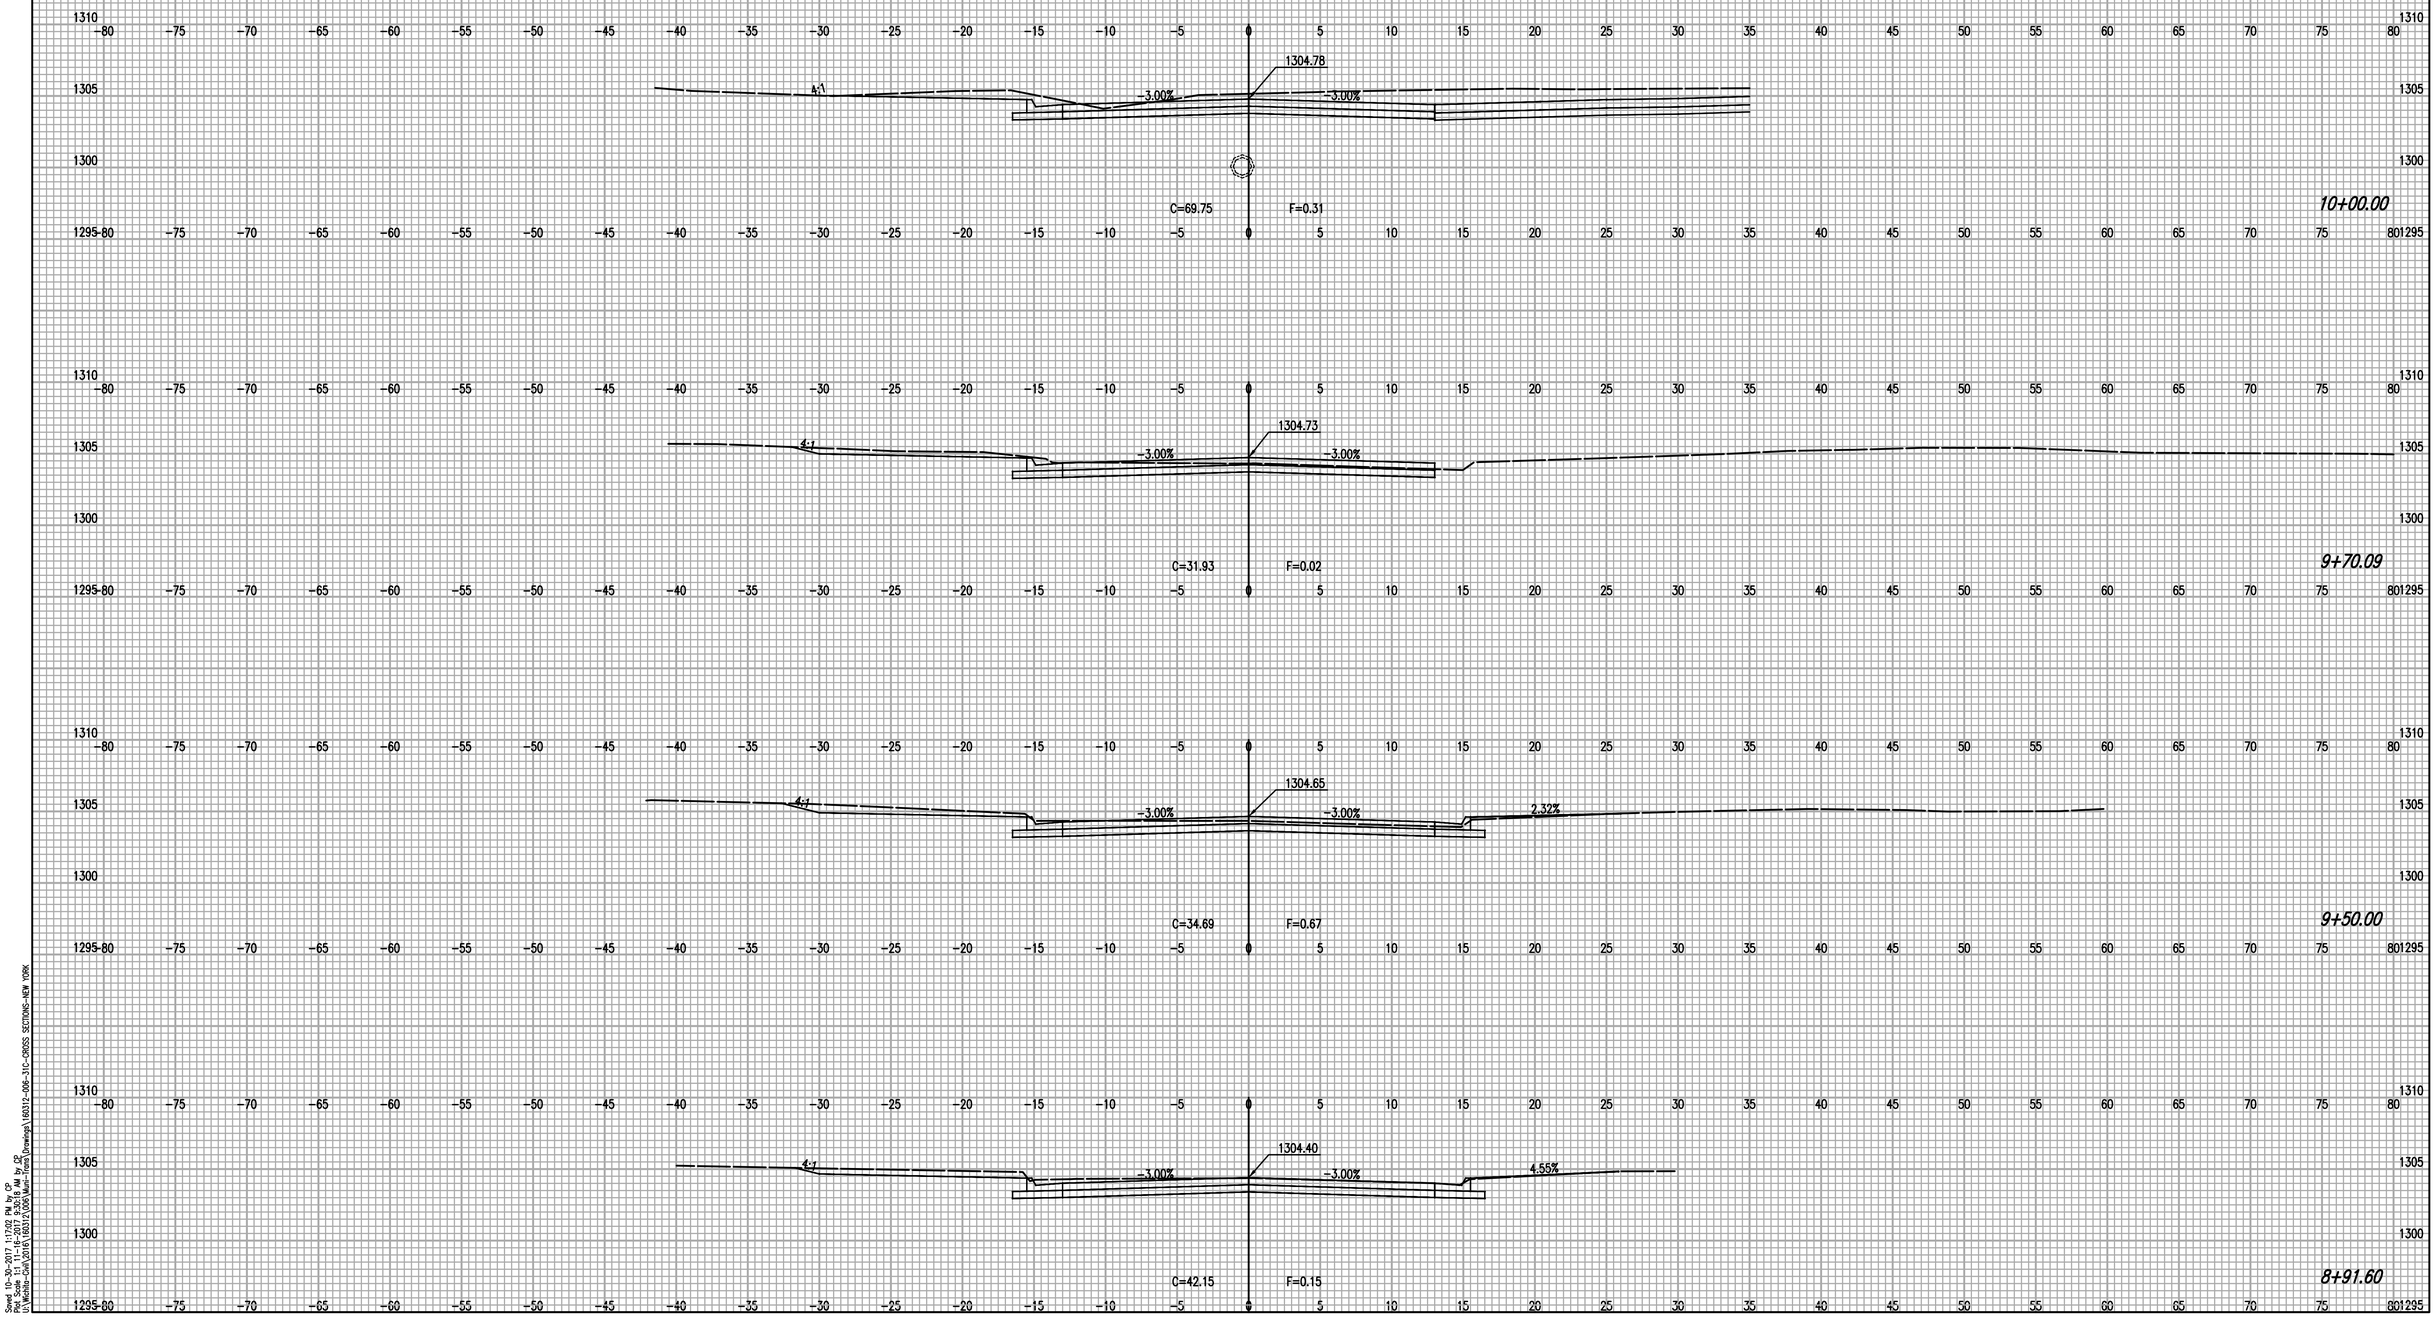

Saved 10-30-2017 1:17:02 PM by CP
Plot Scale 1:1 11-16-2017 9:30:18 AM by CP
U:\Wichita-Civil\2016\160312\006\Muni-Trans\Drawings\160312-006-31C-CROSS SECTIONS-NEW YORK