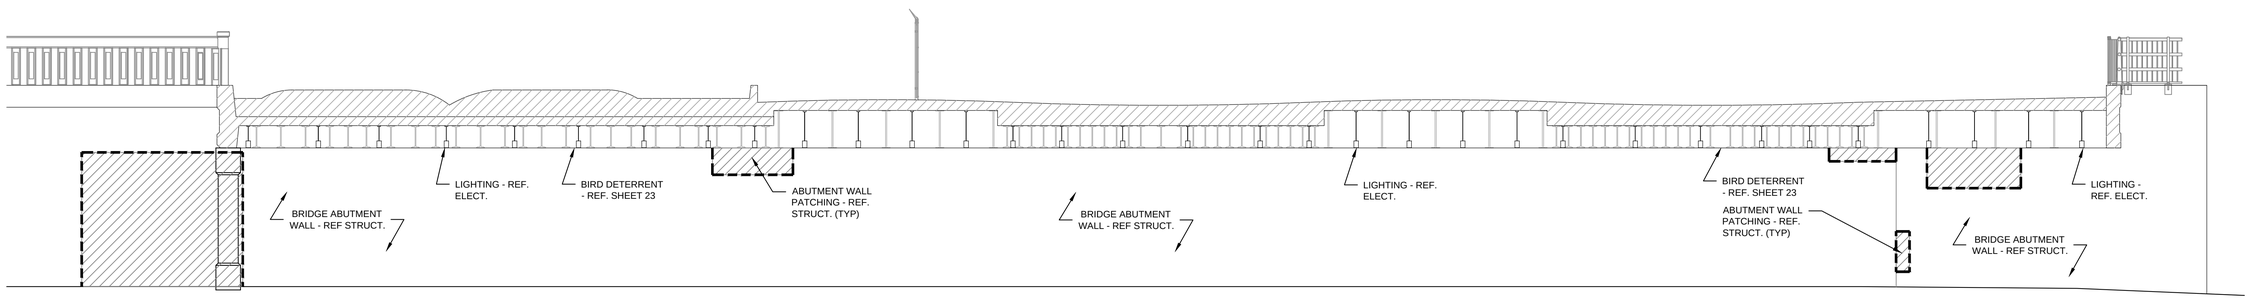

A NORTH ABUTMENT ELEVATION

3/16"=1'-0"

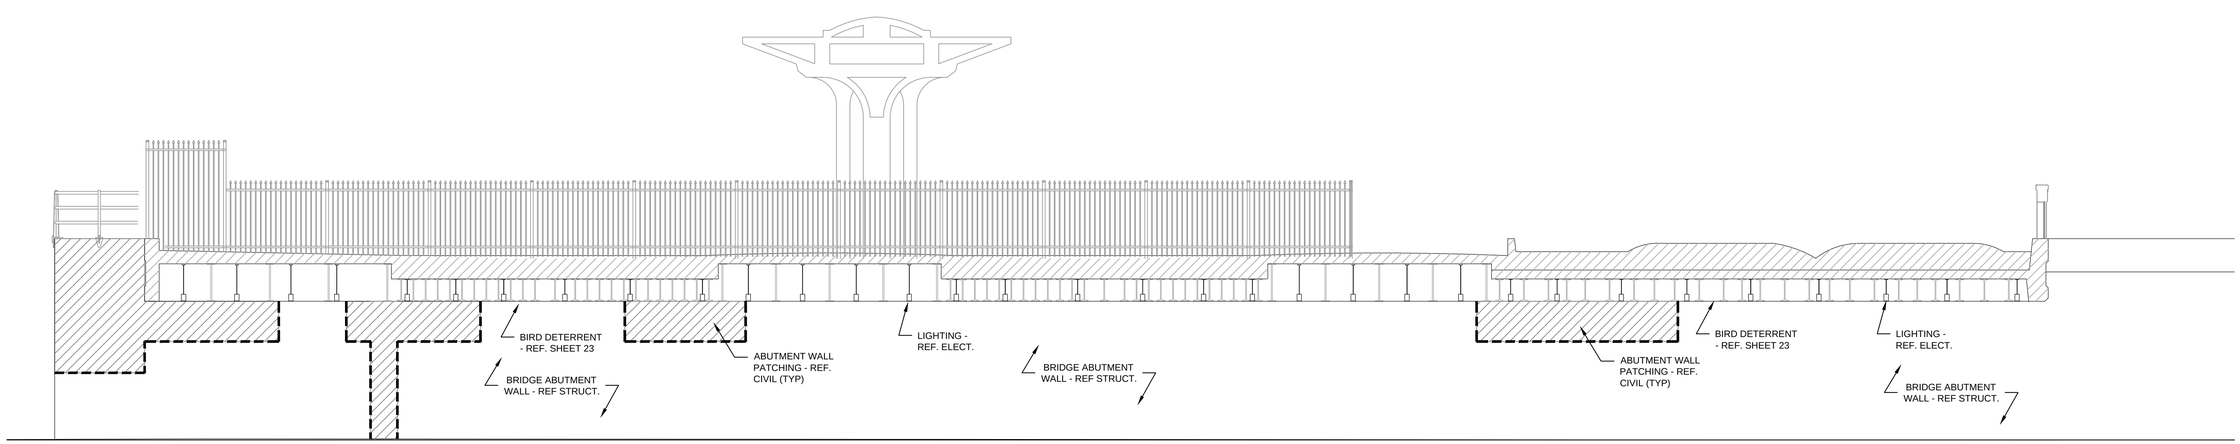

B SOUTH ABUTMENT ELEVATION

3/16"=1'-0"

PRINTS ISSUED

DATE	PURPOSE	NO.
09.13.17	FOR CONSTRUCTION	

DOUGLAS AVE.-BNSF
RAILROAD UNDERPASS
IMPROVEMENTS
WICHITA, KS

LKArchitecture

Architecture • Engineering • Planning • Interior Design • Landscape Architecture

LK Architecture Inc. ©
345 RIVERVIEW,WICHITA,KS 67203
Phone (316) 268-0230 Fax: (316) 268-0205

CONTACT: JEFFREY A. BEST, PLA

PROJECT NUMBER:
17145

SHEET TITLE:
NORTH/SOUTH ABUTMENT ELEVATIONS

SHEET NUMBER:
17