P.O.T. ℄ Channel "A" Sta. 5+93.50
I. Not Set

P.C. ℄ Channel "A" Sta. 6+24.15
I. Not Set

P.T. ℄ Channel "A" Sta. 6+60.81
I. Not Set

P.I. ℄ Channel "A" Sta. 12+15.00
I. Not Set

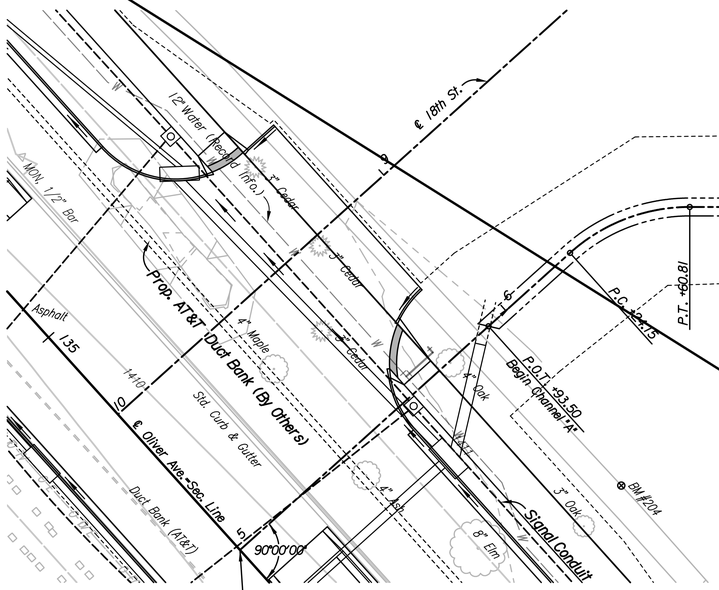

Sta. 5+00.00 ℄ Channel "A"=
Sta. 135+80 ℄ Oliver Ave.

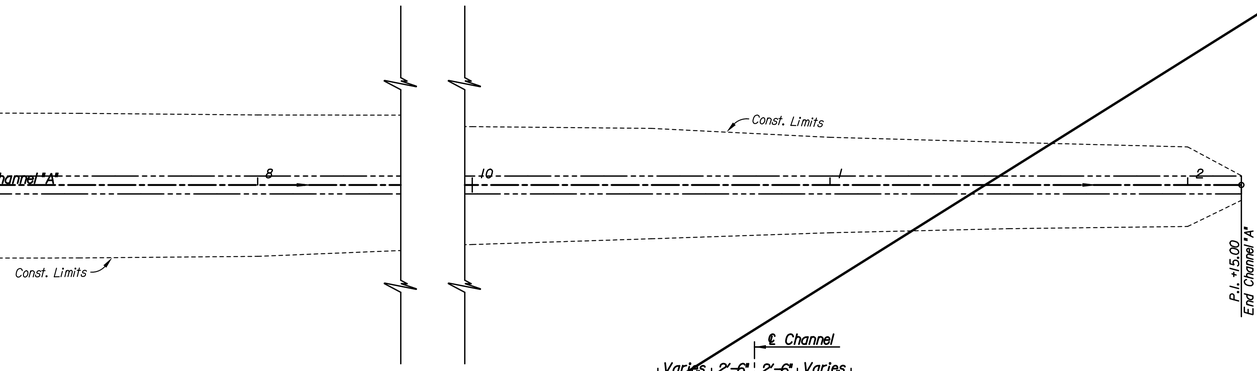

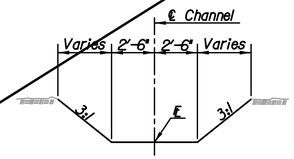

TYPICAL CHANNEL SECTION

Utilities

Cable TV	Cox Communications
Power	Westar Energy
Telephone	AT&T, Wichita Central Unit

BM #204 – Chiseled square on west edge of sidewalk on WSU golf course 2 poles south of southwest corner of Wichita Hebrew cemetery pole #a22285. 58' Rt. ℄ Channel "A" Sta. 5+91 NAVD88 Elev.=1411.60

SCALE
20' 0 20' 40'
PLAN: Lat. & Long.
PROFILE: Horiz. same as above
Vert.

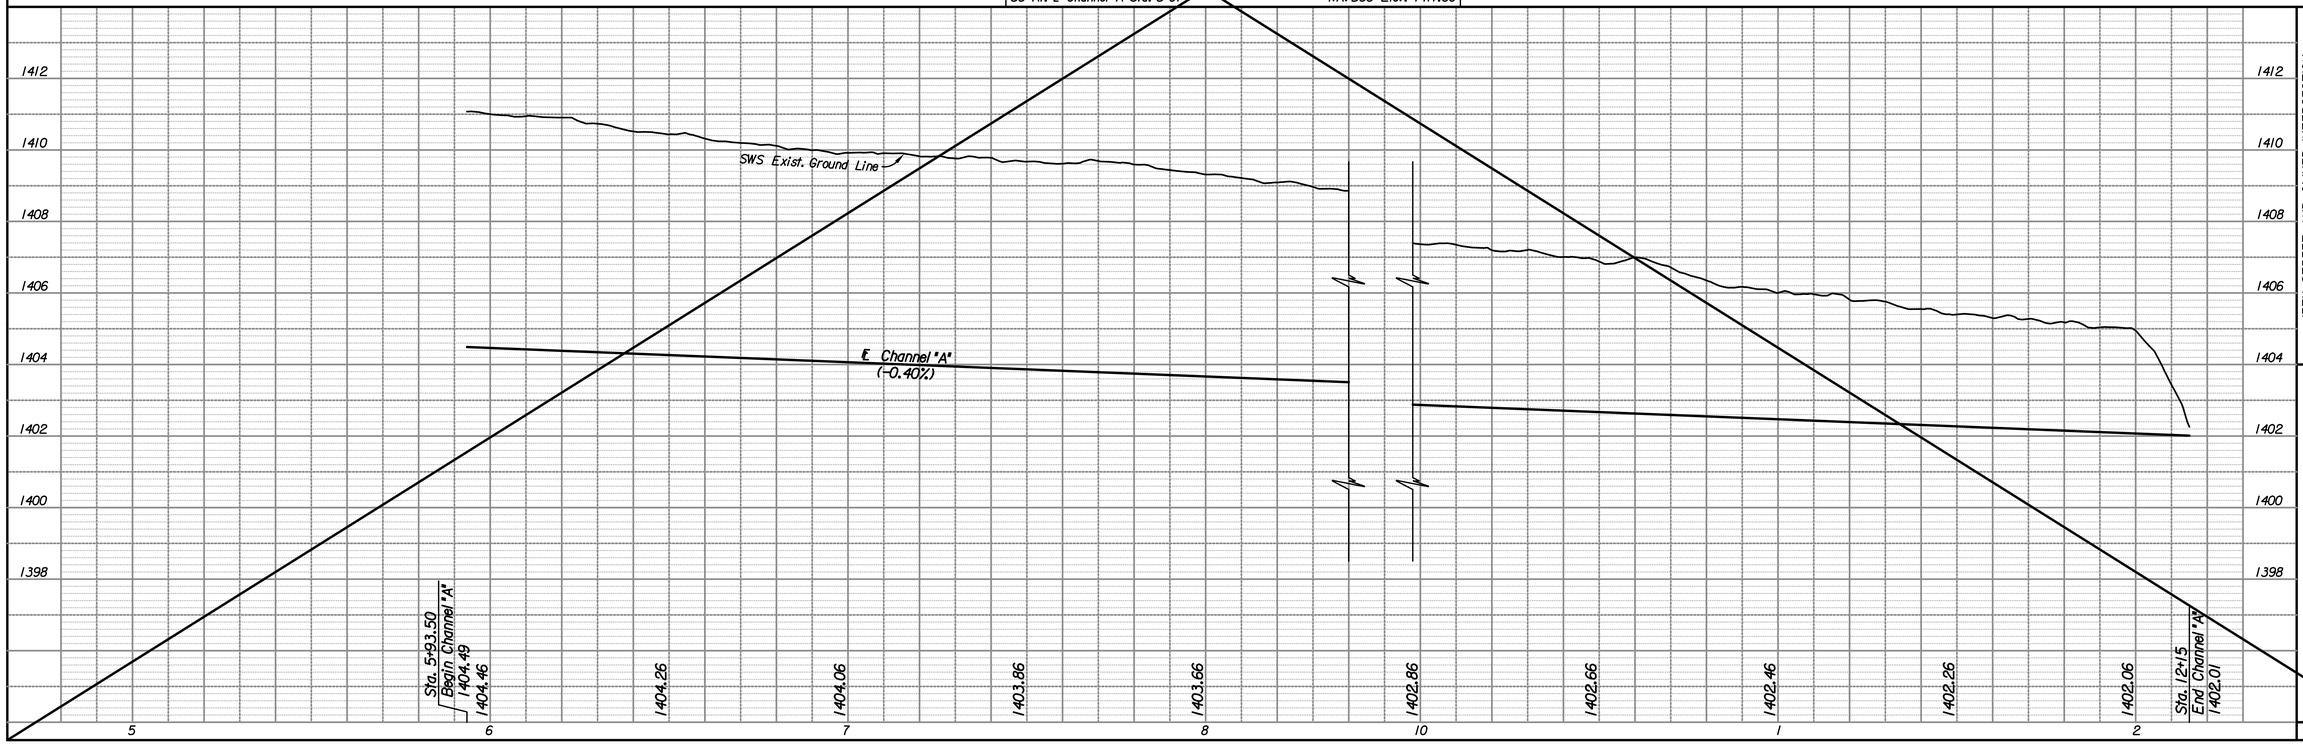

17TH STREET AND OLIVER INTERSECTION

CHANNEL "A" PLAN

STA. 5+93.50 TO STA. 12+15

C.O.M. PROJ. NO. 472-85214

PEC
PROFESSIONAL ENGINEERING CONSULTANTS, P.A.
303 SOUTH TOPEKA WICHITA, KS 67202
316-262-2691 www.pec1.com

Job No. 15081	
Date Dec., 2017	
Designed by CKC	
Drawn by CP, SNB	

Plotted By: sheldon.bin@ate: 12/14/2017 4:49:17 PM
FILE: U:\Wichita-Civil\2015\15081\000\Trans\Road\DGN Project Plan\15081-Plan_Profile_ChannelA.dgn