

FHWA REG NO.	STATE	PROJECT NO.	YEAR	SHEET NO.	TOTAL SHEETS
7	KANSAS	87 N-0199-01	2002	24	158

FED. AID NO. CMQ-NO19(901)

0 5 20
1 10 30
HORIZONTAL SCALE 1:300

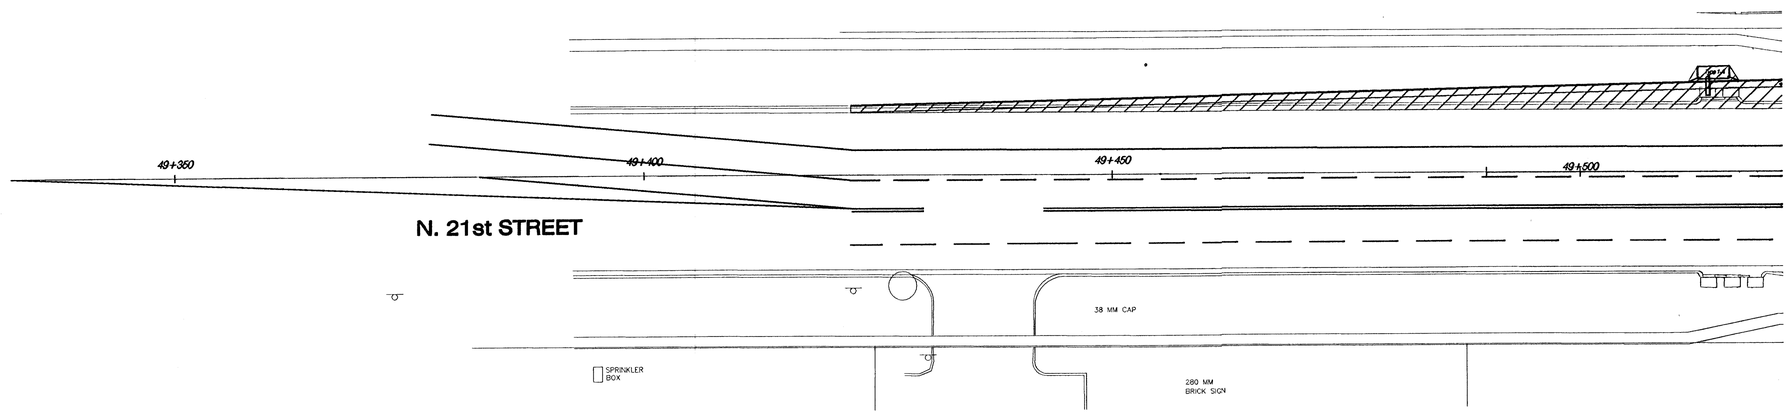

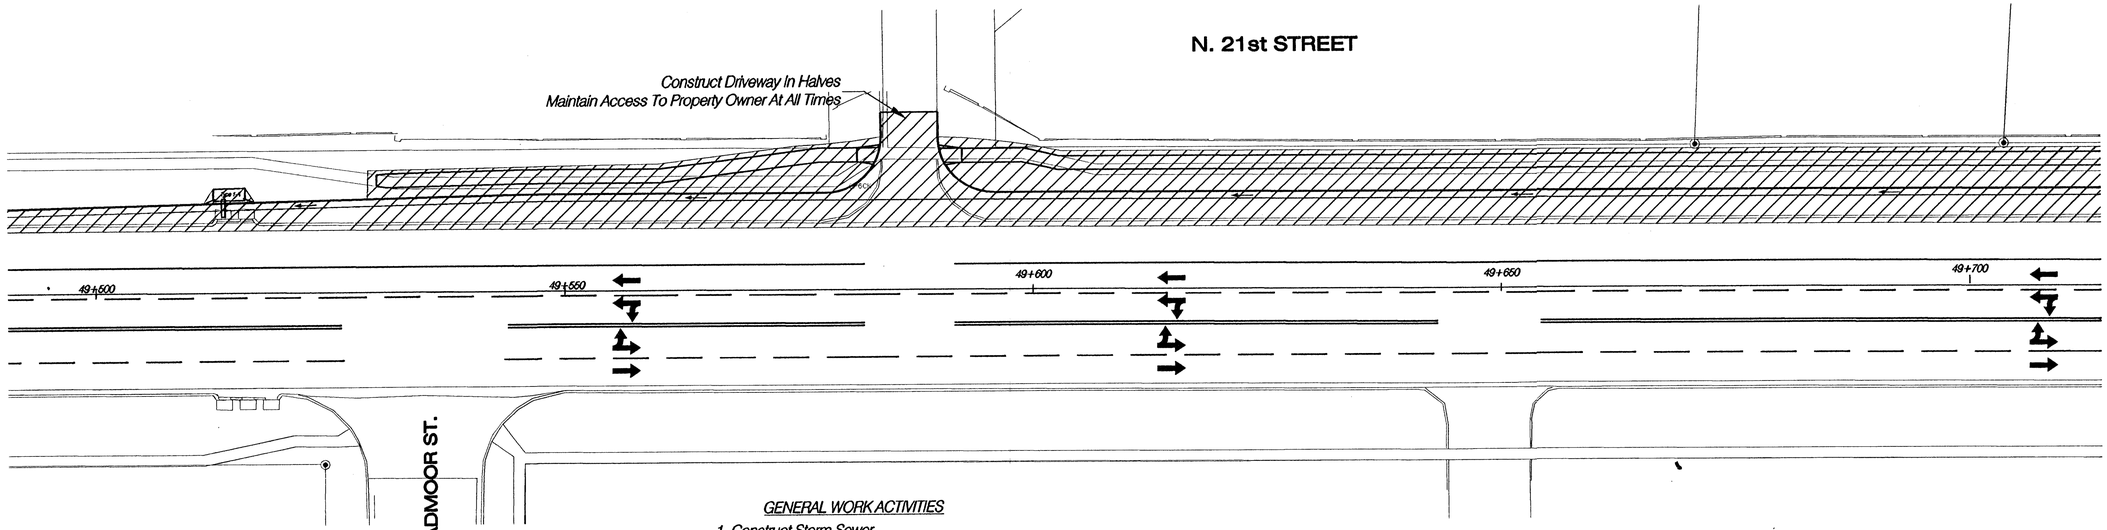

Legend

Area Under Construction In Phase 2

N. ROCK ROAD Sta. 0+884.067 to Sta. 1+086.539
N. 21st STREET Sta. 49+422 to Sta. 50+199.864

Area Previously Constructed (Phase 1)

GENERAL WORK ACTIVITIES

1. Construct Storm Sewer
2. Construct Temporary Lane Striping
3. Move Traffic To Inside, Maintain 2 Thru Lanes in Each Direction And Left Turn Capability At N. ROCK ROAD & 21st
4. Remove Existing Curb & Gutter, Curb Inlets, Driveway Pavement, Sidewalk, Valley Gutter
5. Construct Gravity Retaining Wall
6. Construct Curb & Gutter And Pavement Base
7. Construct Driveway Pavement
8. Construct Sidewalk And Wheelchair Ramps

See Plan Sheets for Removal and Construction Information

N. 21st STREET
PHASE 2
STA. 49+350 - 49+700

HWS Consulting Group Inc
Omaha Office
10844 Old Mill Rd., Ste 1
Omaha, NE 68154
Phone: (402) 333-5792
Fax: (402) 333-2248

Designed By:	BWE	Checked By:	RJK
Drawn By:	HS	Date: 03-25-2002	Job No. 55-70-2003