0 5 20
1 10 30
HORIZONTAL SCALE 1:300

FHWA REG NO.	STATE	PROJECT NO.	YEAR	SHEET NO.	TOTAL SHEETS
7	KANSAS	87 N-0199-01	2002	50	158

FED. AID NO. CMQ-NO19(701)

N. 21st STREET

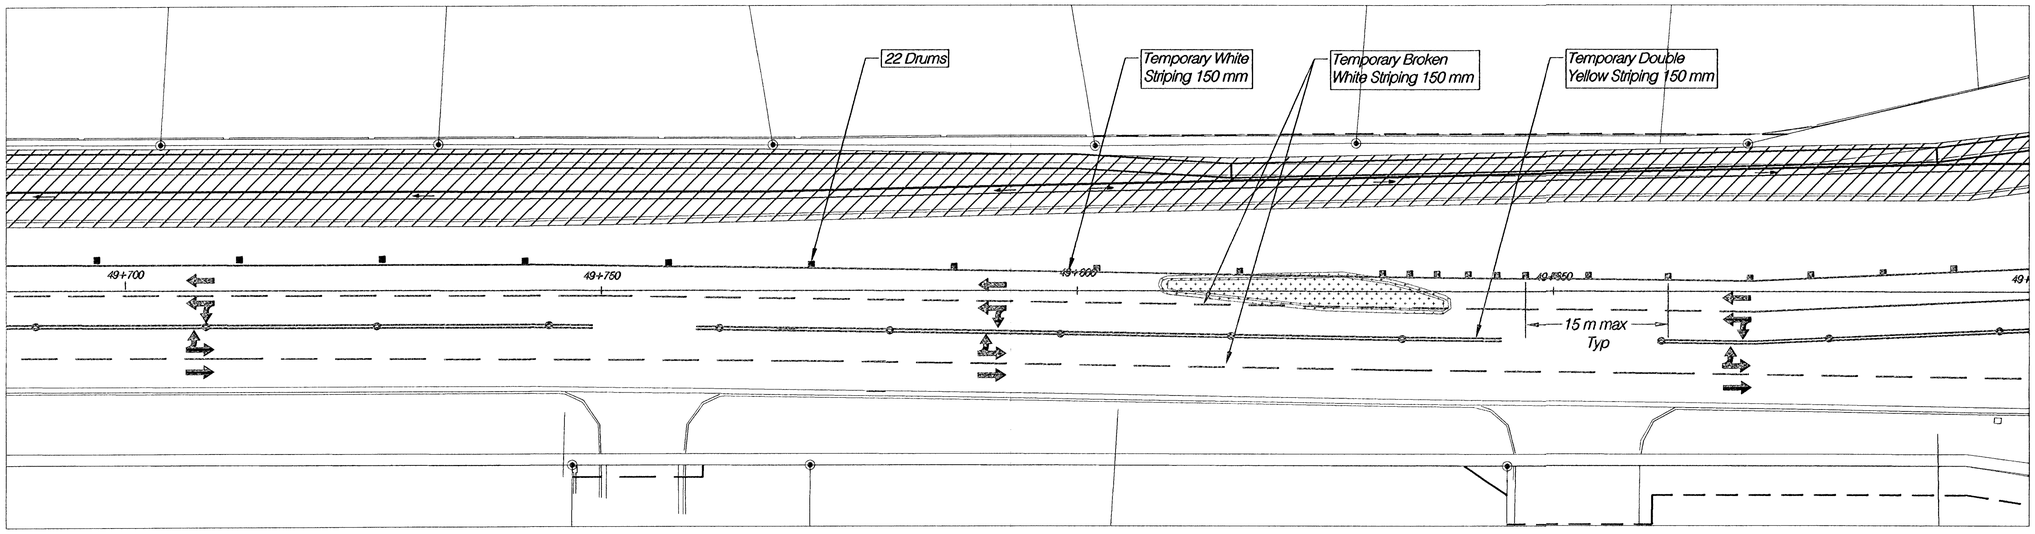

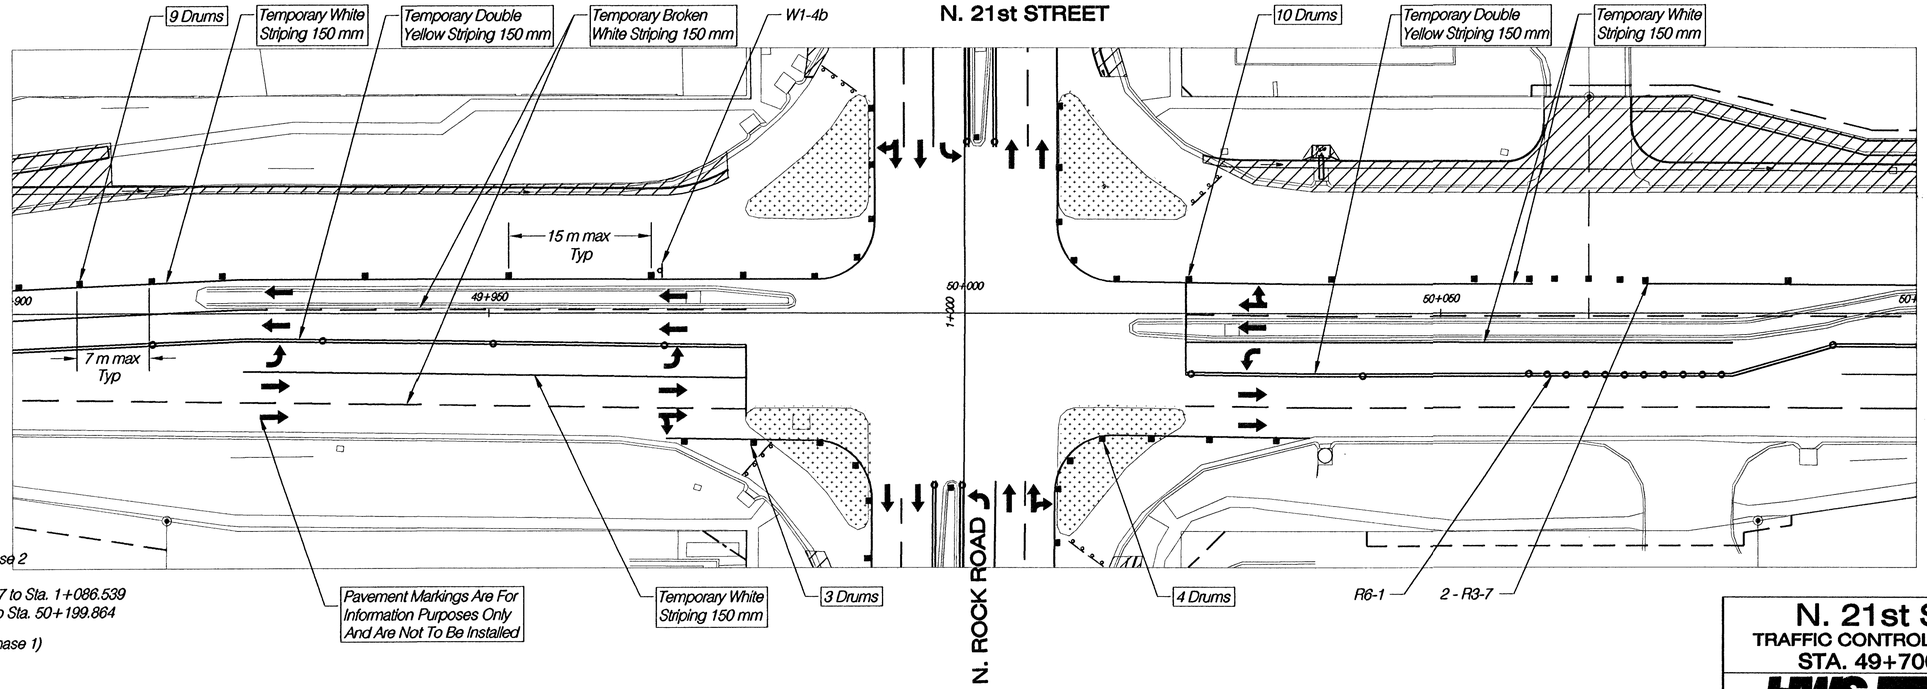

Legend

- Area Under Construction In Phase 2
  - N. ROCK ROAD Sta. 0+884.067 to Sta. 1+086.539
  - N. 21st STREET Sta. 49+422 to Sta. 50+199.864
- Area Previously Constructed (Phase 1)
- Type III Barricade
- Channelizing Device (Drum)
- Tubular Marker

N. 21st STREET
TRAFFIC CONTROL PLAN - PHASE 2
STA. 49+700 - 50+100

HWS Consulting Group Inc
Omaha Office
10844 Old Mill Rd., Ste 1
Omaha, NE 68154
Phone: (402) 333-5792
Fax: (402) 333-2248

Designed By:	BWE	Checked By:	RJK	
Drawn By:	HS	Date: 03-25-2002	Job No. 55-70-2003	