FHWA REG NO.	STATE	PROJECT NO.	YEAR	SHEET NO.	TOTAL SHEETS
7	KANSAS	87 N-0199-01	2002	52	158

FED. AID NO. CMQ-N019(901)

0 5 20
1 10 30
HORIZONTAL SCALE 1:300

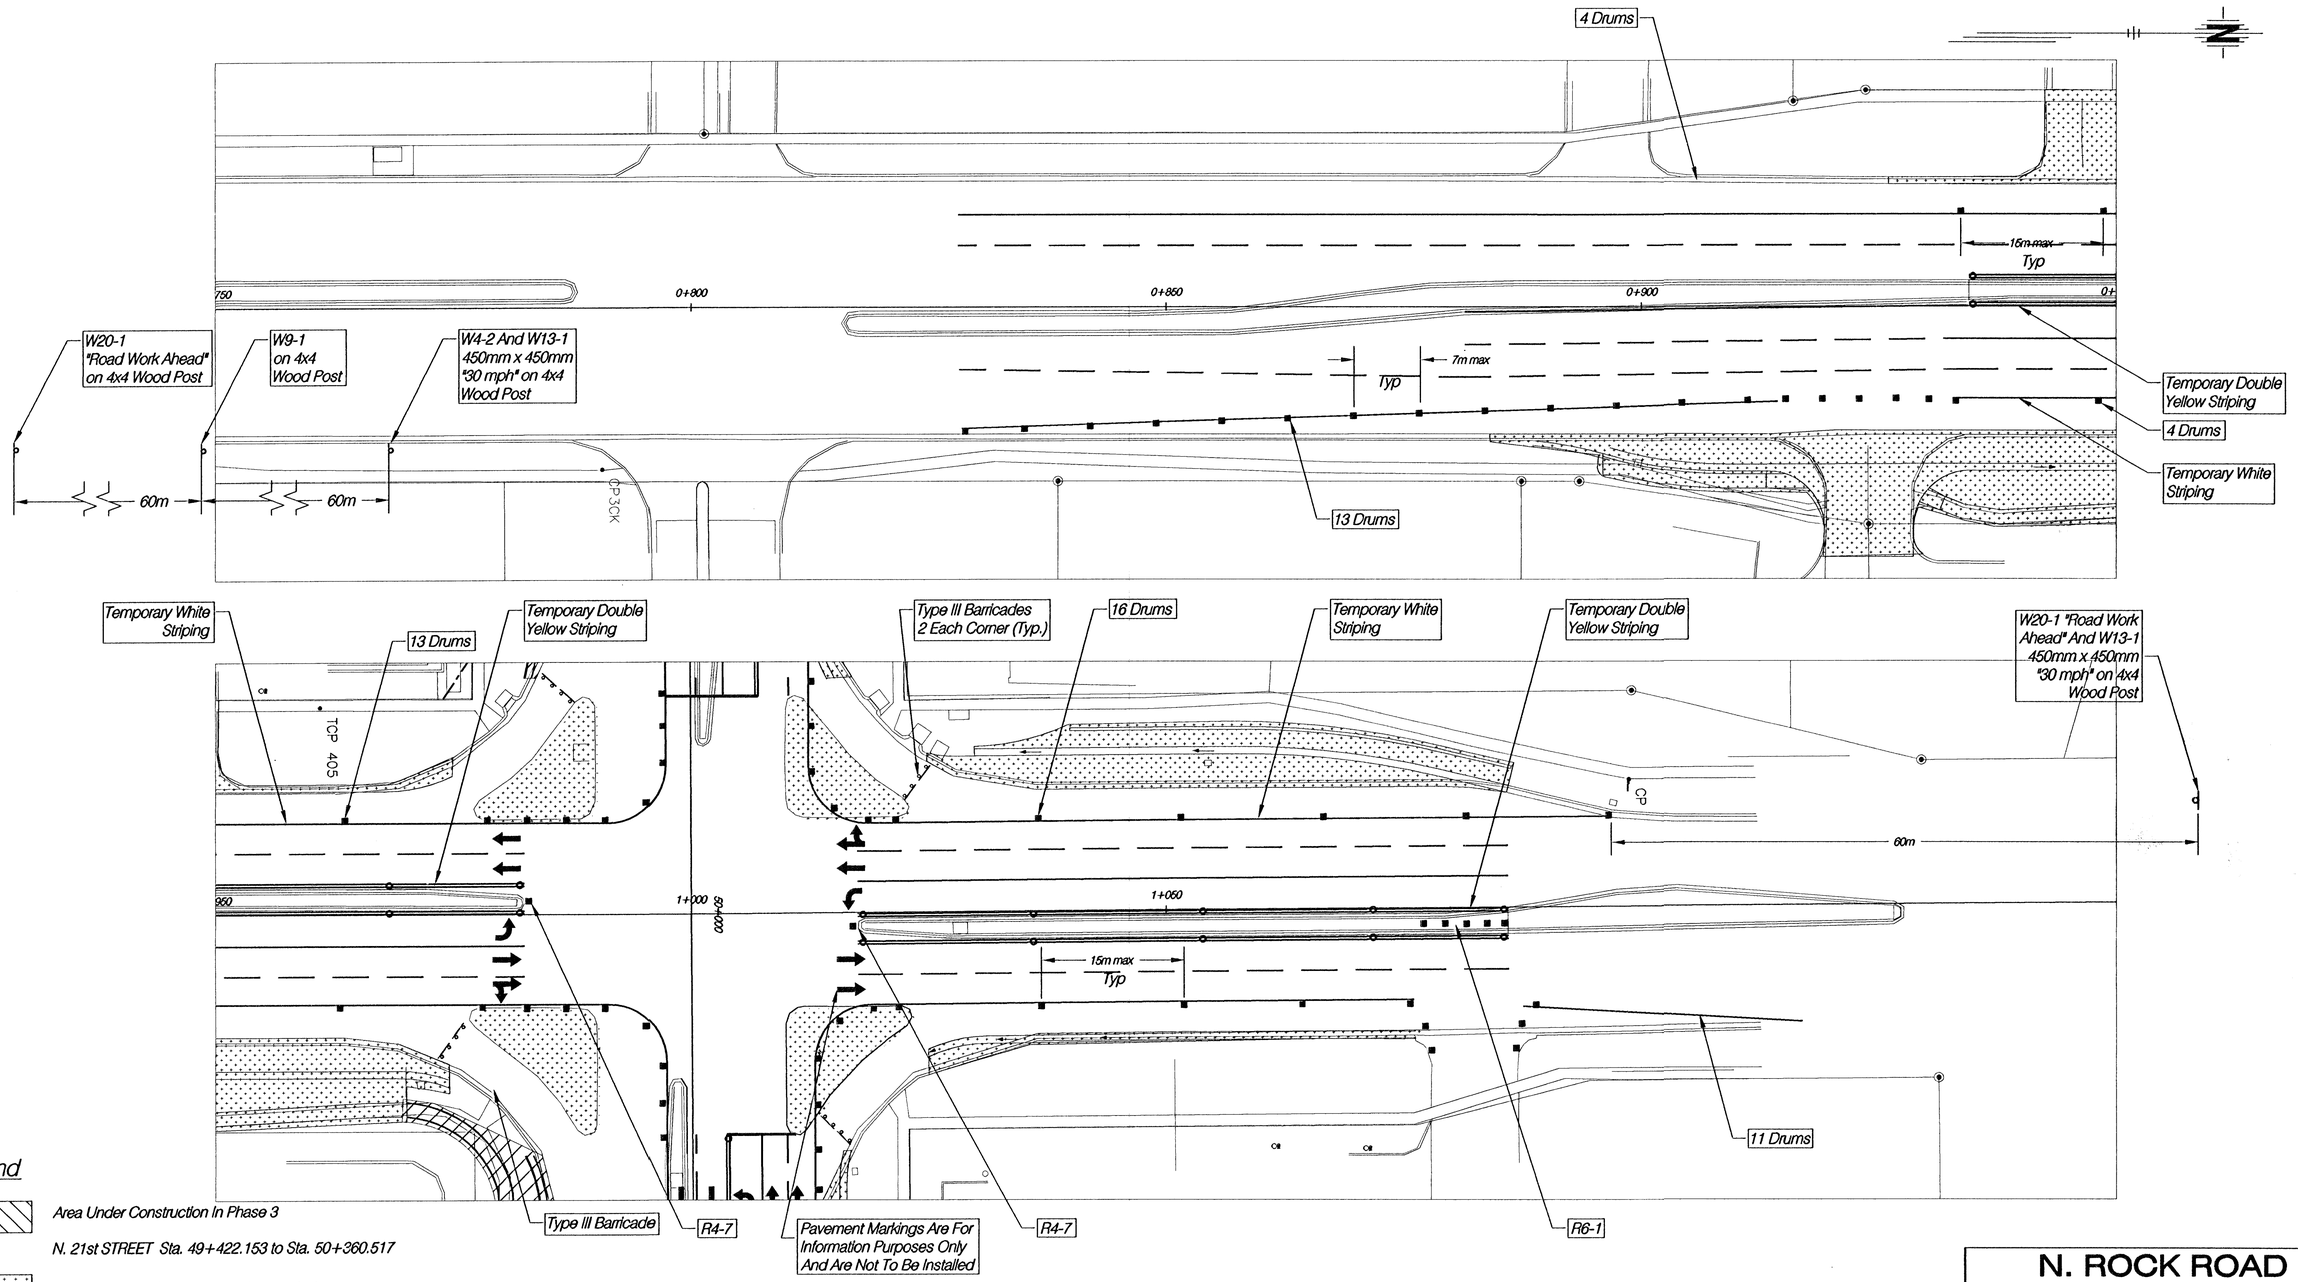

Legend

- Area Under Construction In Phase 3
  N. 21st STREET Sta. 49+422.153 to Sta. 50+360.517
- Area Previously Constructed (Phase 1 & 2)
- Type III Barricade
- Channelizing Device (Drum)
- Tubular Marker

N. ROCK ROAD
TRAFFIC CONTROL PLAN - PHASE 3
STA. 0+750 - 1+150

HWS Consulting Group Inc
Omaha Office
10844 Old Mill Rd., Ste 1
Omaha, NE 68154
Phone: (402) 333-5792
Fax: (402) 333-2248

Designed By:	BWE	Checked By:	RJK
Drawn By:	HS	Date: 03-25-2002	Job No. 55-70-2003