
| FHWA REG NO. | STATE | PROJECT NO. | YEAR | SHEET NO. | TOTAL SHEETS |
|---|---|---|---|---|---|
| 7 | KANSAS | 87 N-0199-01 | 2002 | 154 | 158 |


FED. AID NO. – CMQ-N019(901)

HORIZONTAL SCALE 1:100
VERTICTAL SCALE 1:50


## 50+020

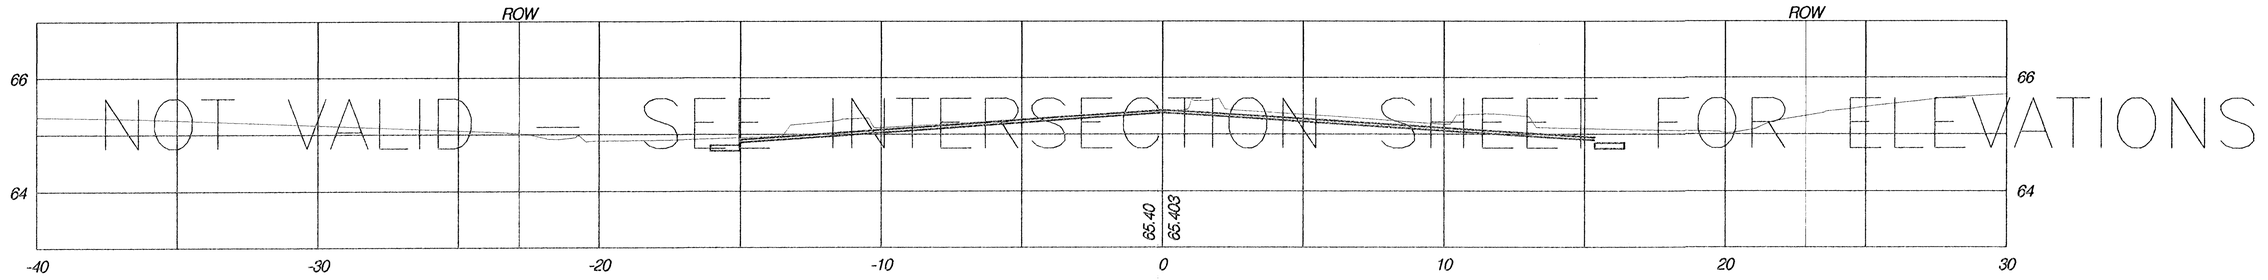


## 50+000

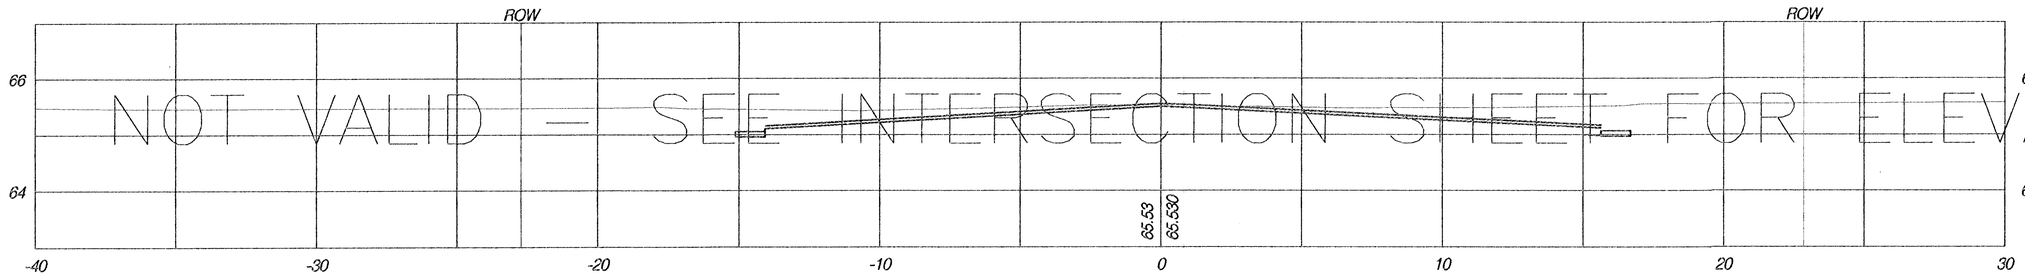


## 49+980

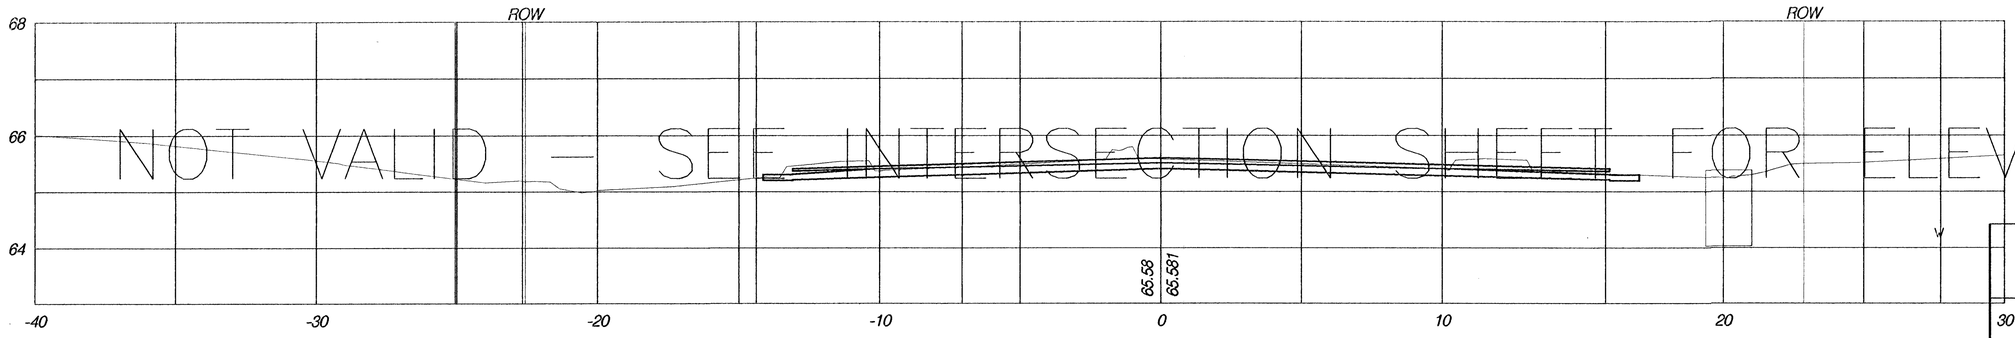


# N 21st STREET
## CROSS SECTIONS


HWS Consulting Group Inc
Omaha Office
10844 Old Mill Rd., Ste 1
Omaha, NE 68154
Phone: (402) 333-5702
Fax: (402) 333-2248


| Designed By: | BWE | Checked By: | RJK |
|---|---|---|---|
| Drawn By: | HS | Date: 03-25-2002 | Job No. 55-70-2003 |