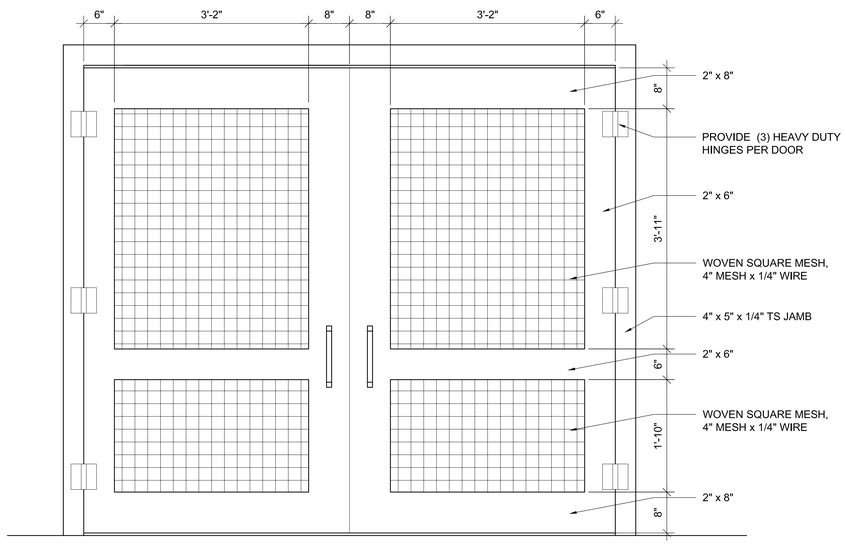

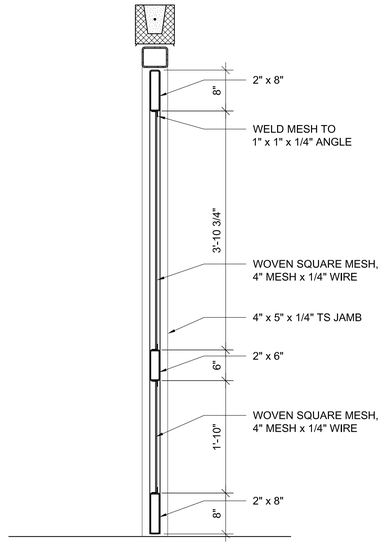

1 GATE DETAIL

0' 3" 6" 9" 1'
1 1/2"=1'-0"

MKEC
Wichita, KS • 316.684.9600

INDOOR FACILITY & STADIUM IMPROVEMENTS

STRYKER SPORTS

WICHITA, KANSAS

STACY L. CHRISTIAN
LICENSED
5839
3-7-18
KANSAS
ARCHITECT

©2018
MKEC Engineering
All Rights Reserved
www.mkec.com
These drawings and their contents, including, but not limited to, all concepts, designs, & ideas are the exclusive property of MKEC Engineering (MKEC), and may not be used or reproduced in any way without the express consent of MKEC.

DETAILS

PROJECT NO.	1701010567
DATE	03/07/18
SCALE	AS NOTED

DESIGNED	DRAWN	CHECKED
SLC	DKW	MFC

NO.	REVISION	DATE
0	ISSUED FOR CONSTRUCTION	03-07-18

GLMV Architecture
1525 East Douglas, Wichita, KS 67211
Tel: (316) 265-9367
glmv proj 01068.17007
www.glmv.com

SHEET NO.

SA5.2

PLOTTED: Tuesday, March 06, 2018 @ 11:40PM
JN:01068.17007NE - EAST - CONCORDS01068.17007_SAK2.DWG